NOTES:

1. THE GENERAL CONTRACTOR IS REQUIRED TO HIRE AN ENVIRONMENTAL FIRM WITH AT LEAST (5) FIVE DOCUMENTED LEAKING UNDERGROUND STORAGE TANK CLEANUPS OR THAT IS PRE-QUALIFIED IN HAZARDOUS WASTE BY THE DEPARTMENT TO REMEDIATE THE SOIL CONTAMINATION AND MONITOR FOR WORKER PROTECTION.

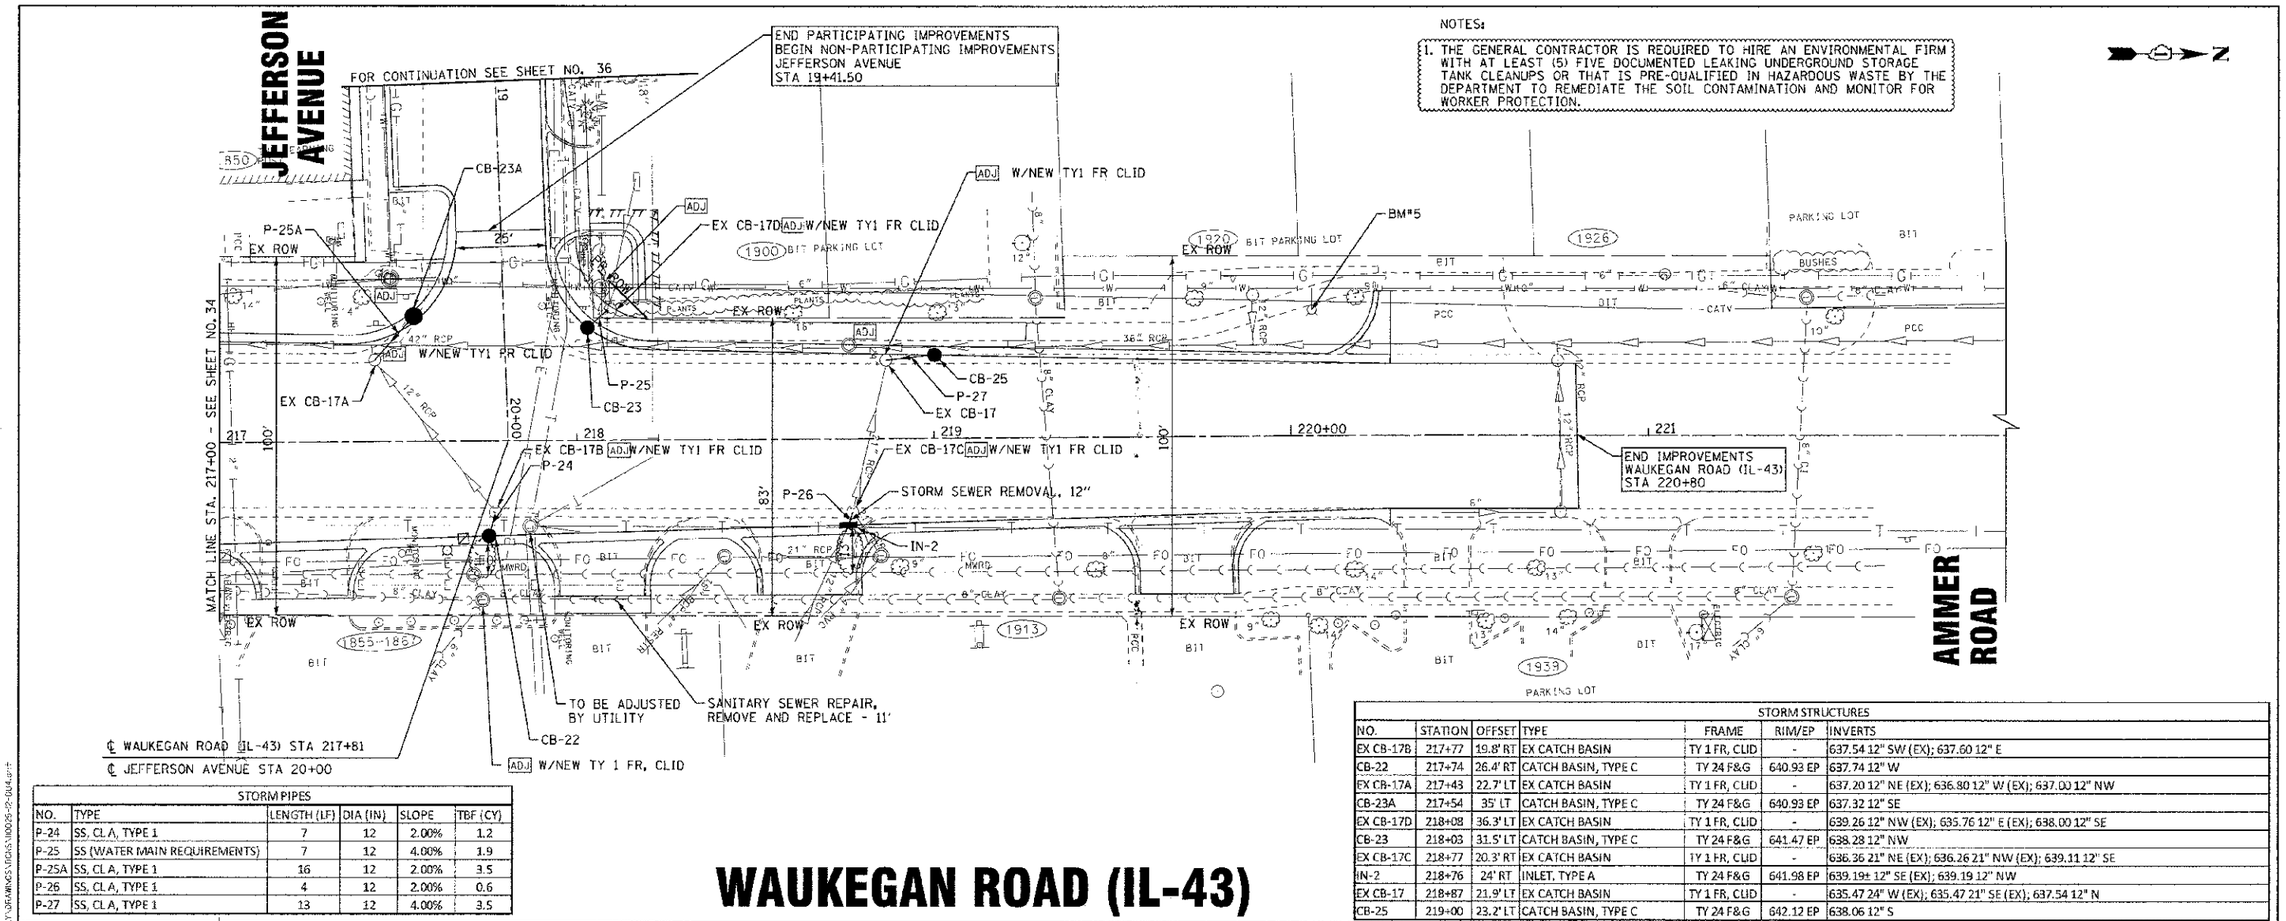

STORM PIPES					
NO.	TYPE	LENGTH (LF)	DIA (IN)	SLOPE	TBF (CY)
P-24	SS, CL A, TYPE 1	7	12	2.00%	1.2
P-25	SS (WATER MAIN REQUIREMENTS)	7	12	4.00%	1.9
P-25A	SS, CL A, TYPE 1	16	12	2.00%	3.5
P-26	SS, CL A, TYPE 1	4	12	2.00%	0.6
P-27	SS, CL A, TYPE 1	13	12	4.00%	3.5

STORM STRUCTURES						
NO.	STATION	OFFSET	TYPE	FRAME	RIM/EP	INVERTS
EX CB-17B	217+77	19.8' RT	EX CATCH BASIN	TY 1 FR, CLID	-	637.54 12" SW (EX); 637.60 12" E
CB-22	217+74	26.4' RT	CATCH BASIN, TYPE C	TY 24 F&G	640.93 EP	637.74 12" W
EX CB-17A	217+43	22.7' LT	EX CATCH BASIN	TY 1 FR, CLID	-	637.20 12" NE (EX); 636.80 12" W (EX); 637.00 12" NW
CB-23A	217+54	35' LT	CATCH BASIN, TYPE C	TY 24 F&G	640.93 EP	637.32 12" SE
EX CB-17D	218+08	36.3' LT	EX CATCH BASIN	TY 1 FR, CLID	-	639.26 12" NW (EX); 635.76 12" E (EX); 638.00 12" SE
CB-23	218+03	31.5' LT	CATCH BASIN, TYPE C	TY 24 F&G	641.47 EP	638.28 12" NW
EX CB-17C	218+77	20.3' RT	EX CATCH BASIN	TY 1 FR, CLID	-	636.36 21" NE (EX); 636.26 21" NW (EX); 639.11 12" SE
IN-2	218+76	24' RT	INLET, TYPE A	TY 24 F&G	641.98 EP	639.19± 12" SE (EX); 639.19 12" NW
EX CB-17	218+87	21.9' LT	EX CATCH BASIN	TY 1 FR, CLID	-	635.47 24" W (EX); 635.47 21" SE (EX); 637.54 12" N
CB-25	219+00	23.2' LT	CATCH BASIN, TYPE C	TY 24 F&G	642.12 EP	638.06 12" S

WAUKEGAN ROAD (IL-43)

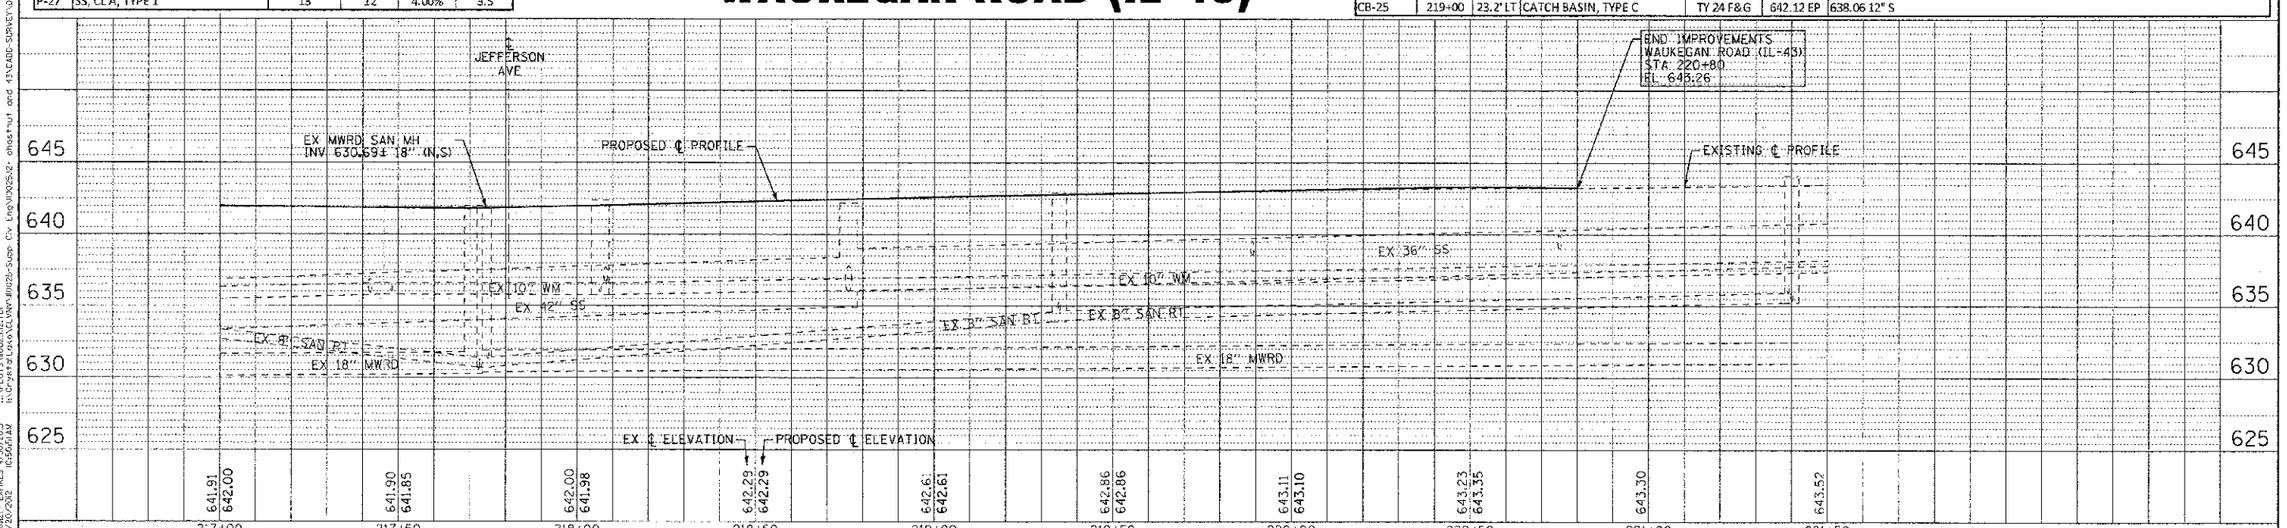

DESIGNED	DSH	REVISED	- 10-12-12 PER VILLAGE
DRAWN	MAC	REVISED	- 12-19-12 ADDENDUM 1
CHECKED	TLH	REVISED	-
DATE	8/23/12	FILE	- 110025-12-DU4.shit

BAXTER & WOODMAN Consulting Engineers

STATE OF ILLINOIS
DEPARTMENT OF TRANSPORTATION

DRAINAGE AND UTILITY
WAUKEGAN ROAD (IL-43)

SCALE: H: 1"=20' V: 1"=5' STA. 217+00 TO STA. 221+00

F.A.P./F.A.U. RTE.	SECTION	COUNTY	TOTAL SHEETS	SHEET NO.
0348/1352	05-00160-00-CH	COOK	109	35
	C-91-070-06	CONTRACT NO. 63756		
FED. ROAD DIST. NO. 1	ILLINOIS	FED. AID PROJECT F-0348(35)		

COPYRIGHT © 2012 BY BAXTER & WOODMAN, INC.
STATE OF ILLINOIS PROFESSIONAL DESIGN FIRM
CORPORATE LICENSE NO. 184-001007 EXPIRES 4/30/2013
LANDMARK LICENSE NO. 0156-000140 EXPIRES 12/30/2012
49916