STORM STRUCTURES						
NO.	STATION	OFFSET	TYPE	FRAME	RIM/EP	INVERTS
EX MH-5	16+56	15.9' RT	EX MANHOLE	EXISTING	-	632.87 12" N (EX); 632.87 12" W (EX); 634.87 12" E
CB-29	18+43	12.5' RT	CATCH BASIN, TYPE A, 4' DIA	TY 11 F&G	640.66 EP	636.55 12" N; 637.30 12" S; 636.35 12" W
CB-30	17+50	12.5' RT	CATCH BASIN, TYPE C	TY 11 F&G	639.70 EP	635.90 12" E; 635.80 12" W
IN-31	18+43	12.5' LT	INLET, TYPE A	TY 11 F&G	640.32 EP	637.30 12" S
IN-32	18+47	29.5' RT	INLET, TYPE A	TY 11 F&G	640.53 EP	638.15 12" N

STORM PIPES					
NO.	TYPE	LENGTH (LF)	DIA (IN)	SLOPE	TBF (CY)
P-29	SS, CL B, TYPE 1	94	12	1.00%	26.2
P-30	SS, CL B, TYPE 1	91	12	0.50%	24.4
P-31	SS, CL B, TYPE 1	25	12	3.00%	5.4
P-32	SS, CL B, TYPE 1	17	12	5.00%	4.7

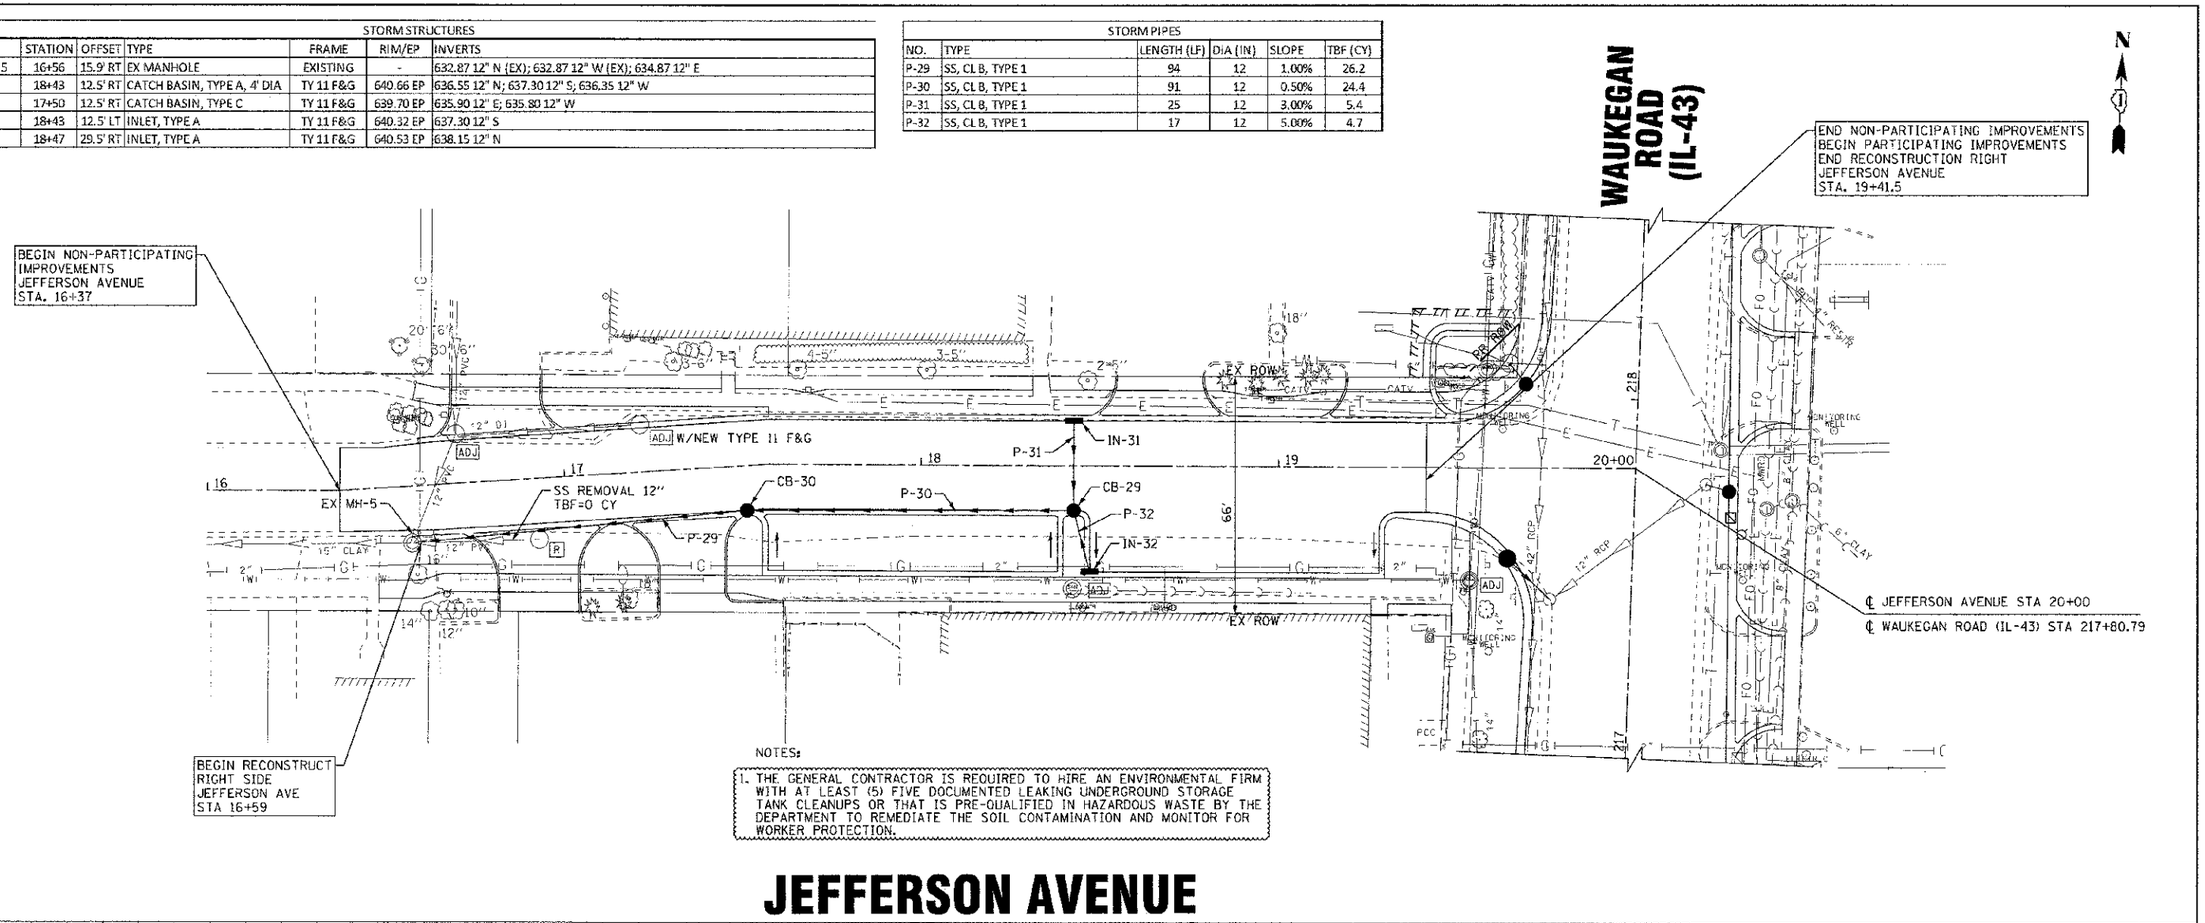

NOTES:

1. THE GENERAL CONTRACTOR IS REQUIRED TO HIRE AN ENVIRONMENTAL FIRM WITH AT LEAST (5) FIVE DOCUMENTED LEAKING UNDERGROUND STORAGE TANK CLEANUPS OR THAT IS PRE-QUALIFIED IN HAZARDOUS WASTE BY THE DEPARTMENT TO REMEDIATE THE SOIL CONTAMINATION AND MONITOR FOR WORKER PROTECTION.

JEFFERSON AVENUE

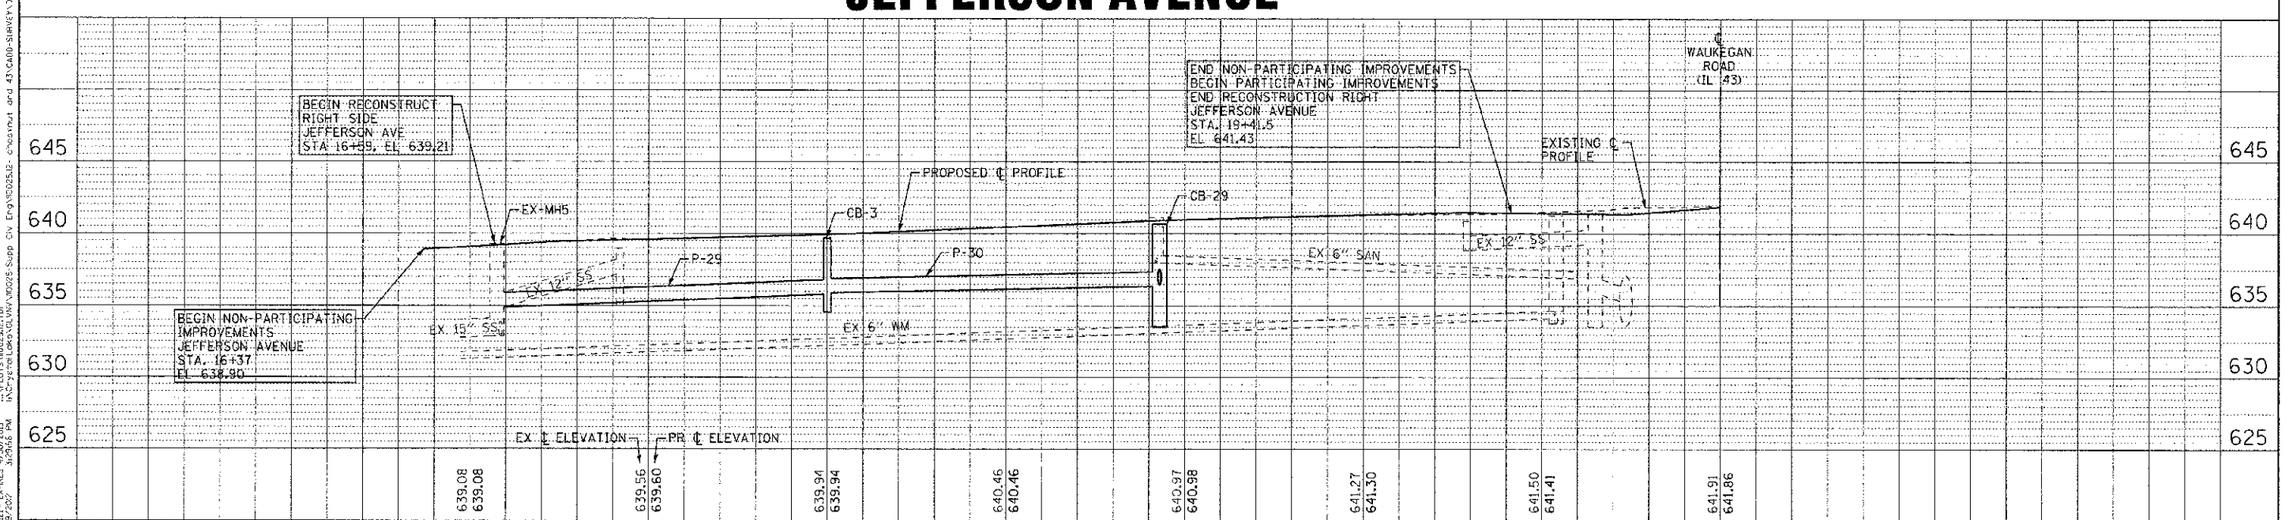

DESIGNED - DSH	REVISED - 10-12-12 PER VILLAGE	STATE OF ILLINOIS DEPARTMENT OF TRANSPORTATION	DRAINAGE AND UTILITY JEFFERSON AVENUE
DRAWN - MAC	REVISED - 12-19-12 ADDENDUM 1		
CHECKED - TLH	REVISED -		
DATE - 8/23/12	FILE - 110025 12-0U7.sht		SCALE: H: 1"=20' V: 1"=5' STA. 16+59 TO STA.19+41.5

F.A.P./F.A.U. RTE.	SECTION	COUNTY	TOTAL SHEETS	SHEET NO.
0348/1352	05-00160-00-CH	COOK	109	38
	C-91-070-06	CONTRACT NO. 63756		
FED. ROAD DIST. NO. 1 ILLINOIS		FED. AID PROJECT F-0348(36)		

COPYRIGHT © 2012, BY BAXTER & WOODMAN, INC.
STATE OF ILLINOIS PROFESSIONAL DESIGN FIRM
LICENSE NO. - 184-001073 EXPIRES 4/30/2013
48815 12/19/2012 3:09:46 PM