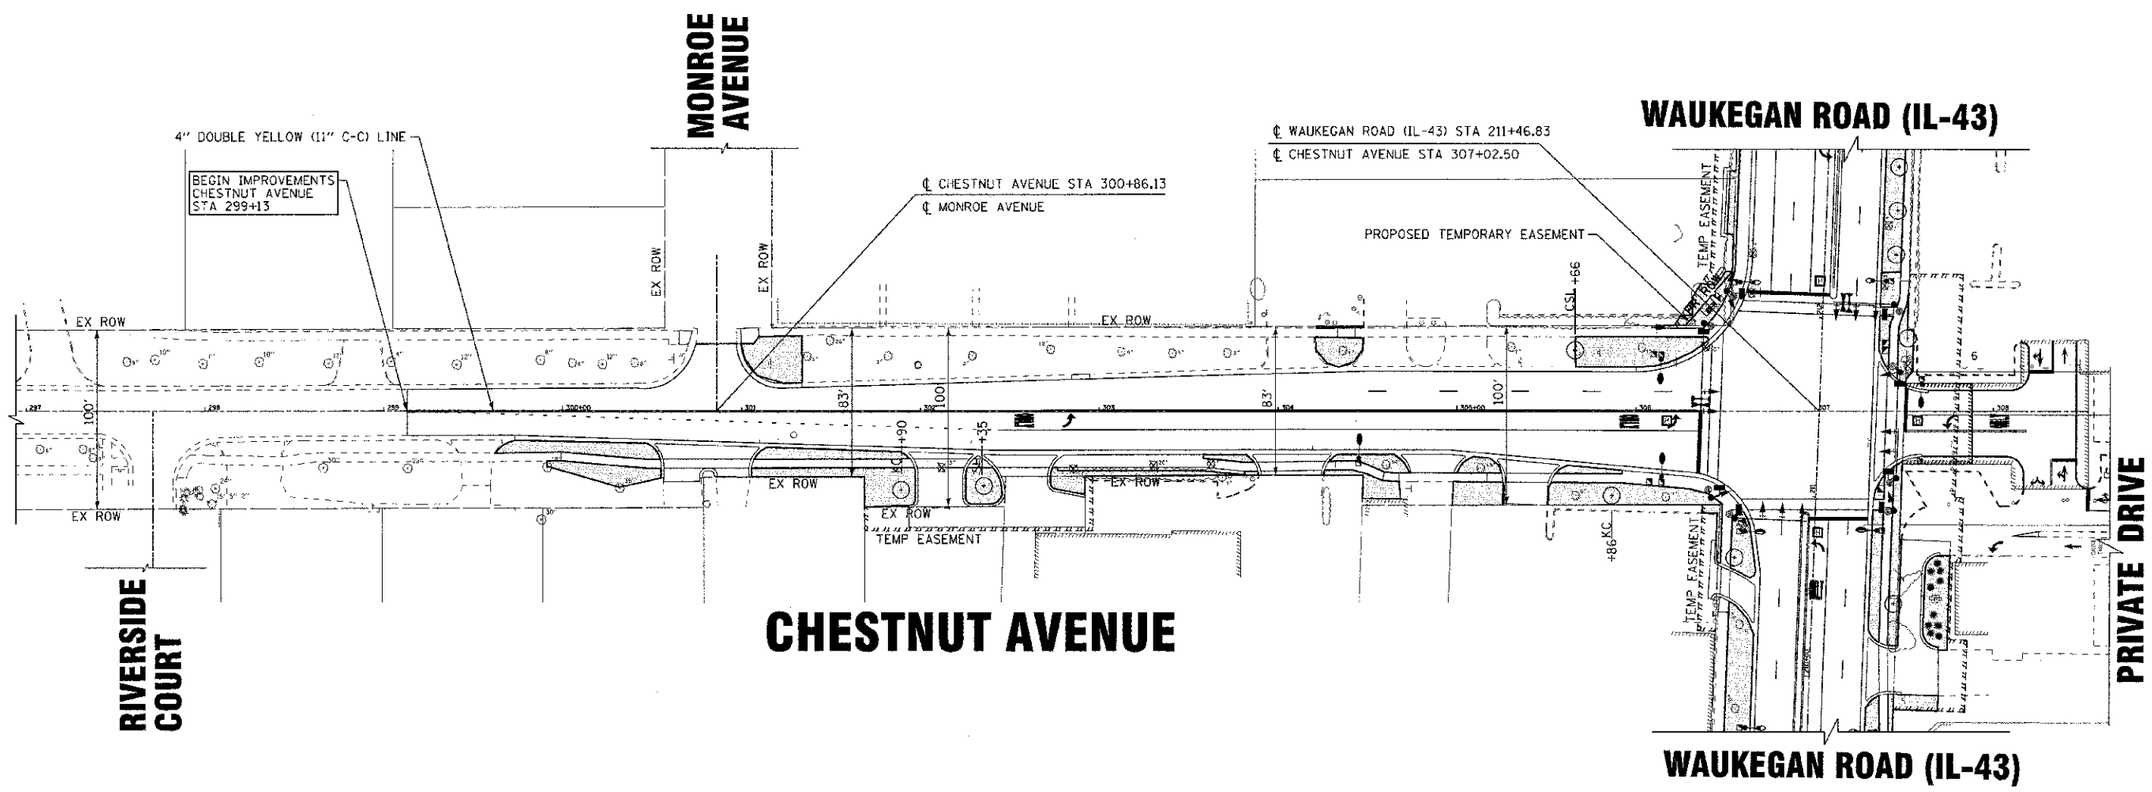

SODDING, SALT TOLERANT

TREE LEGEND

KC TREE, GYMNOCLADUS DIOICUS (KENTUCKY COFFEETREE), 3" CALIPER, BALLED AND BURLAPPED.

SH TREE, GLEDITSIA TRIACANTHOS INERMIS SKLINE (SKYLINE THORNLESS COMMON HONEYLOCUST), 3" CALIPER, BALLED AND BURLAPPED).

CSL TREE, SYRINGA PEKINENSIS MORTON (CHINA SNOW PEKING LILAC), 3" CALIPER, TREE FORM, BALLED AND BURLAPPED.

NOTE: TREE LOCATIONS SHOWN ON PLANS ARE FOR BIDDING PURPOSES ONLY. ACTUAL LOCATIONS OF TREES TO BE DETERMINED IN THE FIELD BY THE ENGINEER.

COPYRIGHT © 2012 BY BAXTER & WOODMAN, INC.
THIS DOCUMENT IS THE PROPERTY OF BAXTER & WOODMAN, INC.
LICENSE NO. - 184-001281-EXPIRES 4/30/2013
\\bwfs-bwdata\projects\Chicago\Chestnut Ave Corridor\10025\10025-2013-LNDSCP2.dwg
8/23/2012 2:48:18 PM

BAXTER & WOODMAN Consulting Engineers

DESIGNED - DSH	REVISED - 10-12-12 PER VILLAGE	
DRAWN - MAC	REVISED -	
CHECKED - TLH	REVISED -	
DATE - 8/23/12	FILE - 110025-12-LNDSCP2.sht	

STATE OF ILLINOIS
DEPARTMENT OF TRANSPORTATION

LANDSCAPING PLAN
CHESTNUT AVENUE

SCALE: 1"=40' | STA. 302+00 TO STA. 307+02.50

F.A.P./F.A.U. RTE.	SECTION	COUNTY	TOTAL SHEETS	SHEET NO.
0348/1352	05-00160-00-CH	COOK	109	48
	C-91-070-06	CONTRACT NO. 63756		
FED. ROAD DIST. NO. 1	ILLINOIS	FED. AID PROJECT F-0348(35)		