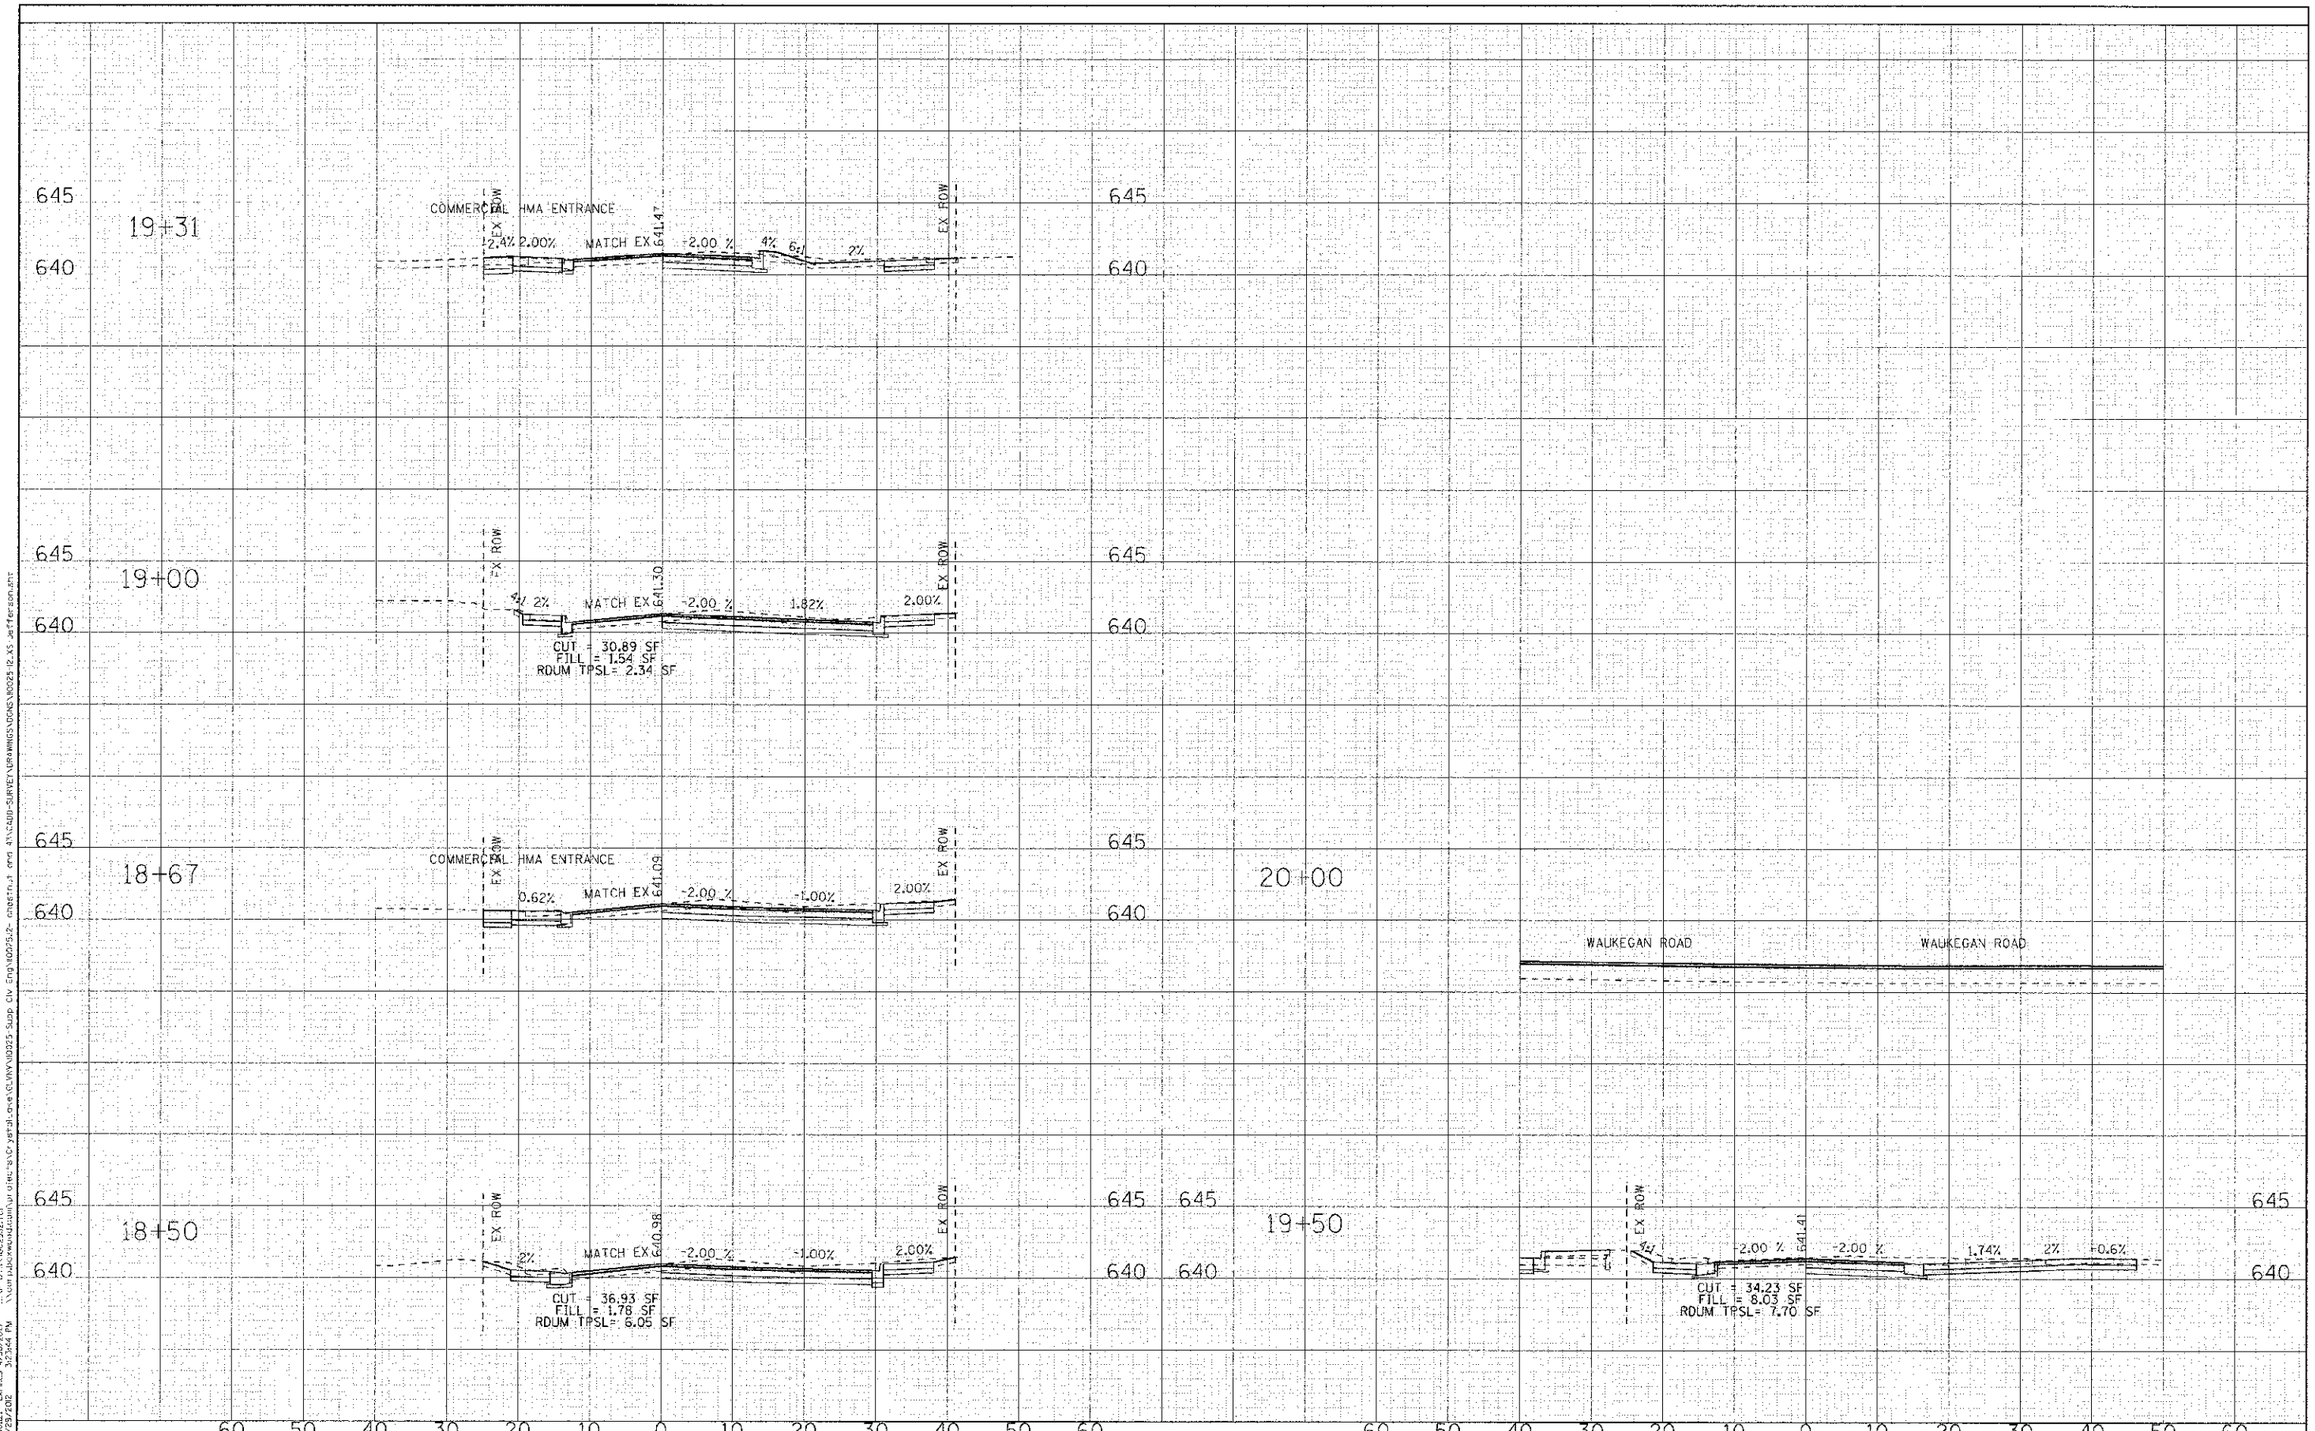

COPYRIGHT © 2012 BY BAXTER & WOODMAN, INC.
ALL RIGHTS RESERVED. THIS DRAWING IS THE PROPERTY OF BAXTER & WOODMAN, INC. AND IS NOT TO BE USED IN ANY WAY WITHOUT THE WRITTEN PERMISSION OF BAXTER & WOODMAN, INC.

DESIGNED - DSH	REVISED -	
DRAWN - TLH	REVISED -	
CHECKED - DSH	REVISED -	
DATE - 8/24/12	REVISED -	

STATE OF ILLINOIS
DEPARTMENT OF TRANSPORTATION

CROSS SECTIONS
JEFFERSON AVENUE

SCALE: H: 1"=10' V: 1"=5' | STA. 18+50 TO STA. 20+00

F.A.P. RTE.	SECTION	COUNTY	TOTAL SHEETS	SHEET NO.
0348	05-00160 00-CH	COOK	109	108
	C-91-070-06	CONTRACT NO. 63756		
FED. ROAD DIST. NO. 1	ILLINOIS	FED. AID PROJECT F 0348(335)		