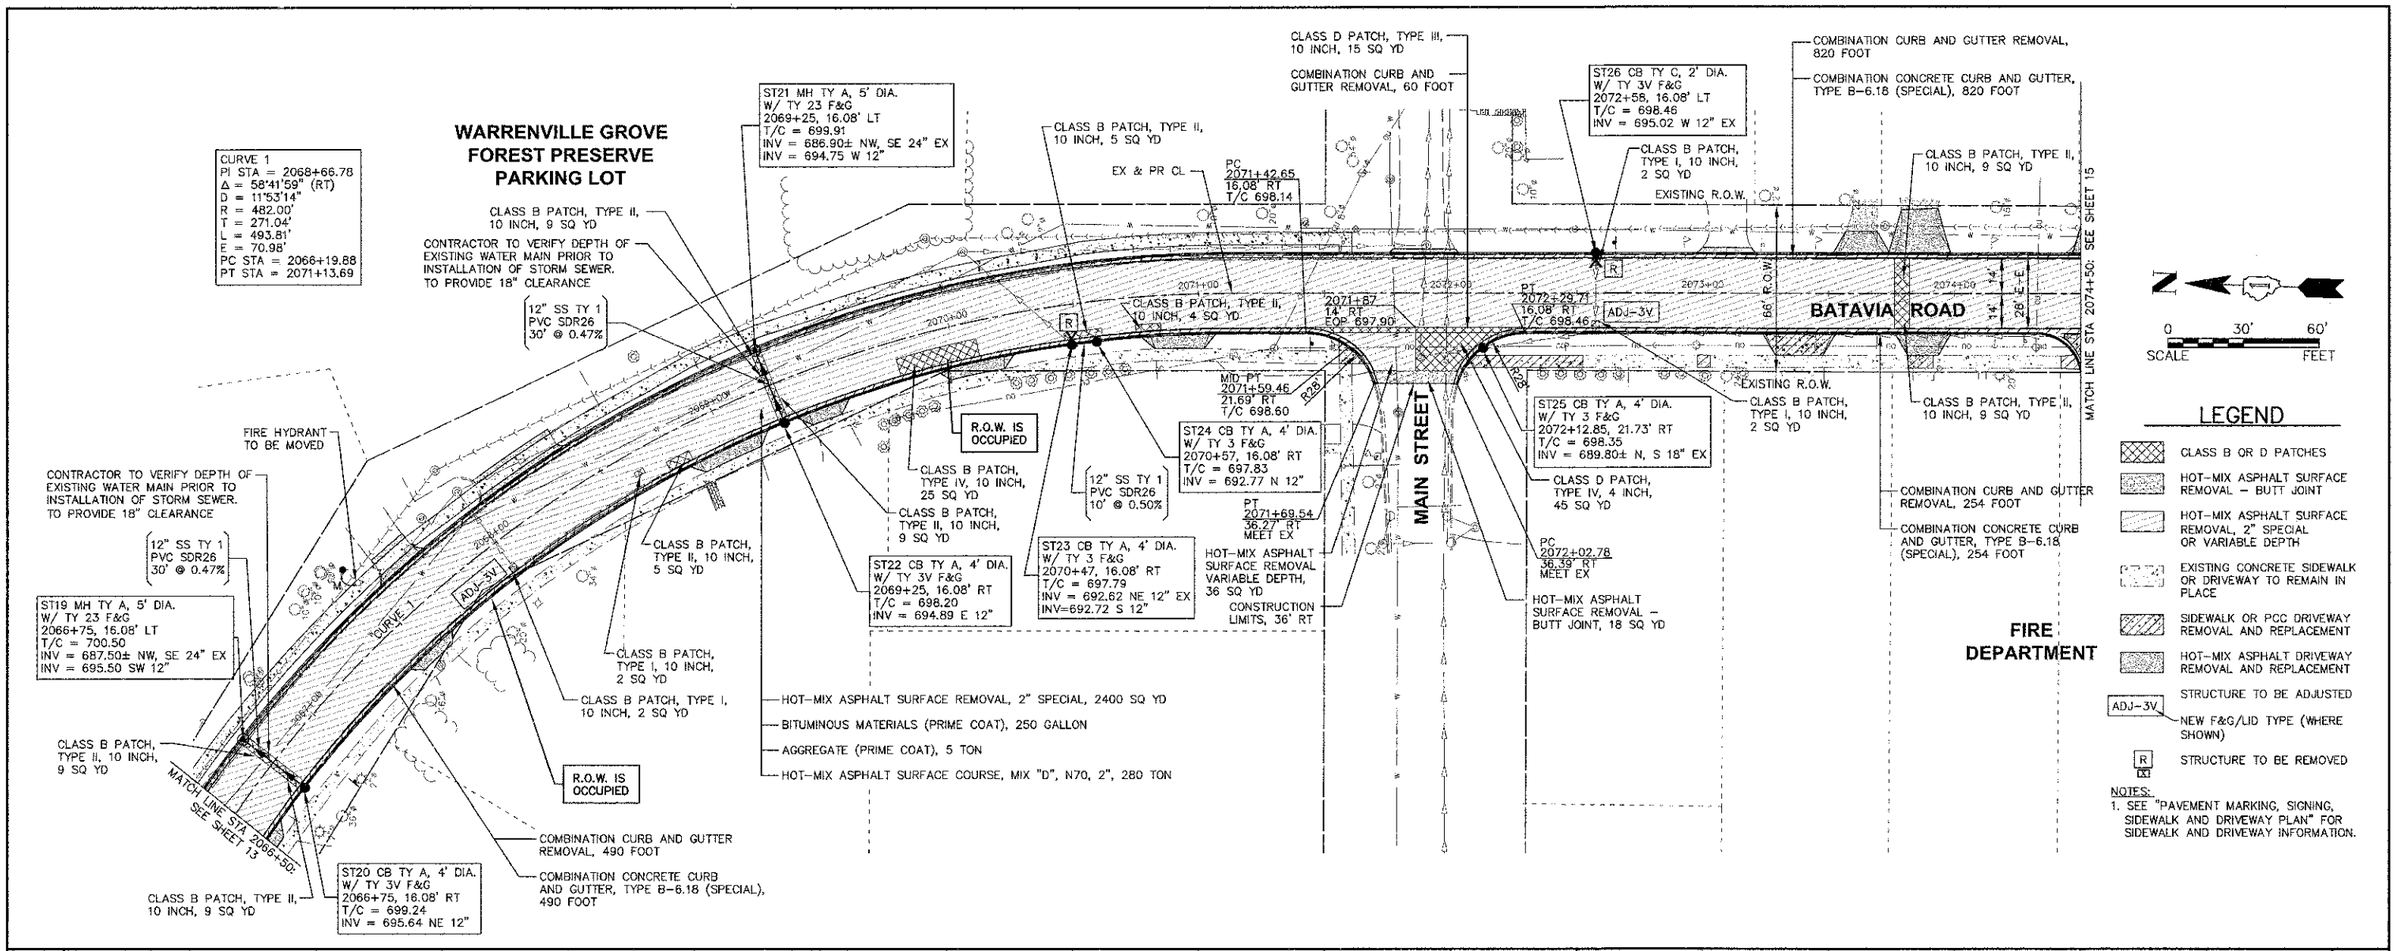

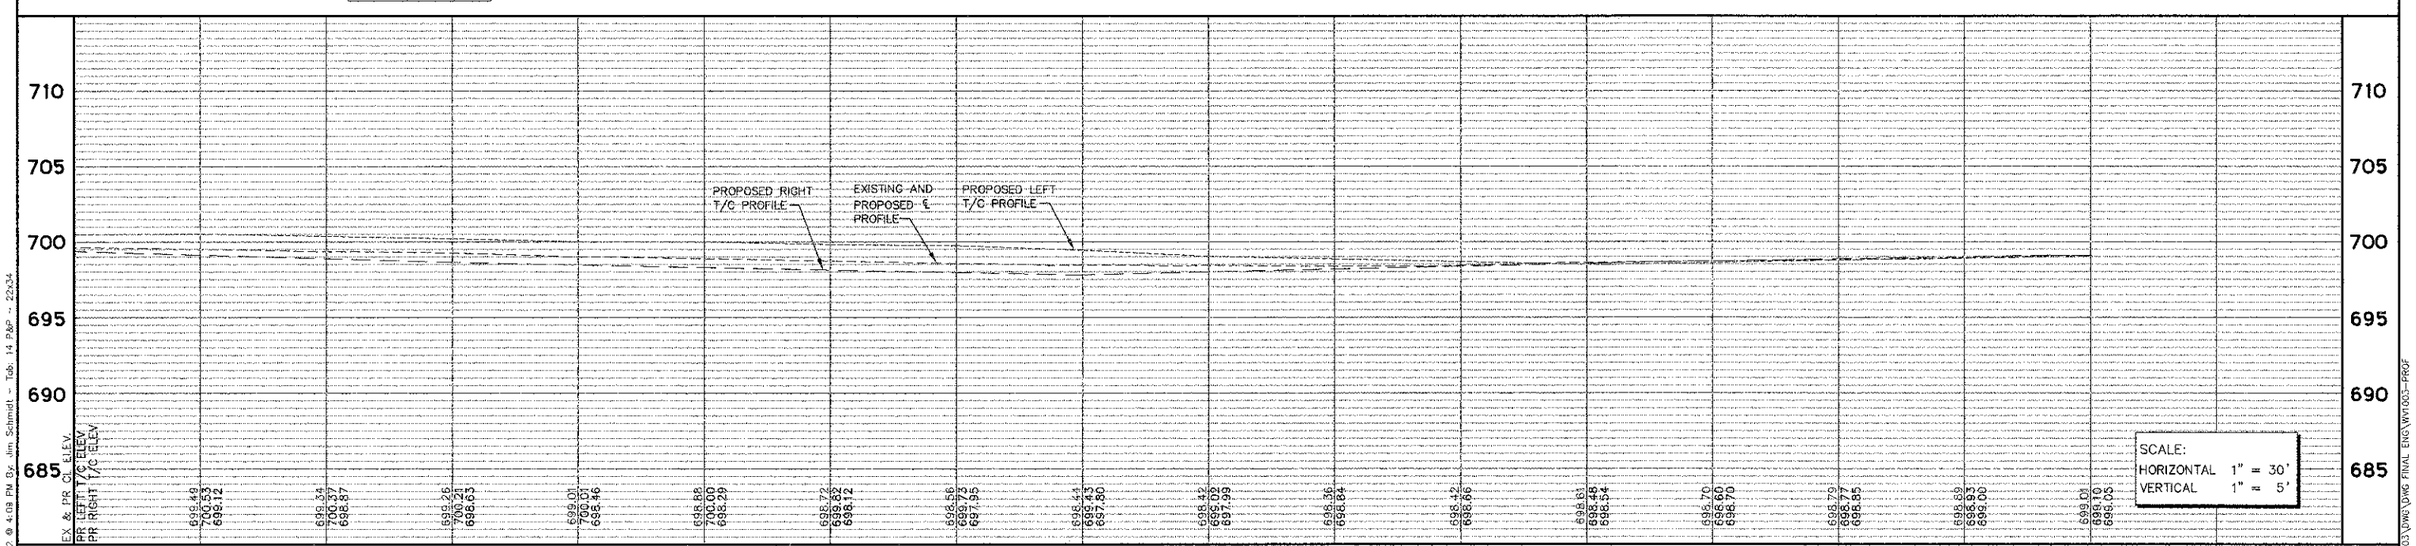

COPYRIGHT © 2012 ENGINEERING ENTERPRISES, INC.

Engineering Enterprises, Inc.
CONSULTING ENGINEERS
52 Wheeler Road
Sugar Grove, Illinois 60554
630.466.6700 / www.eeiweb.com

USER NAME =	DESIGNED - SWM/TVW	REVISED -	
	DRAWN - KKP/CLN/JPS	REVISED -	
PLOT SCALE =	CHECKED - JRL	REVISED -	
PLOT DATE =	DATE - 8/24/12	REVISED -	

STATE OF ILLINOIS
DEPARTMENT OF TRANSPORTATION

BATAVIA ROAD PLAN AND PROFILE

SCALE: 1"=30' | SHEET NO. 4 OF 5 SHEETS | STA. 2066+50 TO STA. 2074+50

F.A.U. RTE.	SECTION	COUNTY	TOTAL SHEETS	SHEET NO.
3553	10-00031-00-RS	DUPAGE	29	14
		CONTRACT NO. 63758		

FED. ROAD DIST. NO. 1 | ILLINOIS | FED. AID PROJECT - M-9003(866)

Plotted: October 18, 2012 @ 4:08 PM By: Jim Schmidt - Tab: 14 P&P - 22x34
Pgn:1F \SRSKPROJ\WP\603\DWG\DWG FINAL ENG\WW003-PROF