72961

F.A.P RTE.	SECTION	COUNTY	TOTAL SHEETS	SHEET NO.
322	11-13	CHRISTIAN	437	91
STA.		TO STA.		
FED. ROAD DIST. NO.	ILLINOIS	FED. AID PROJECT		

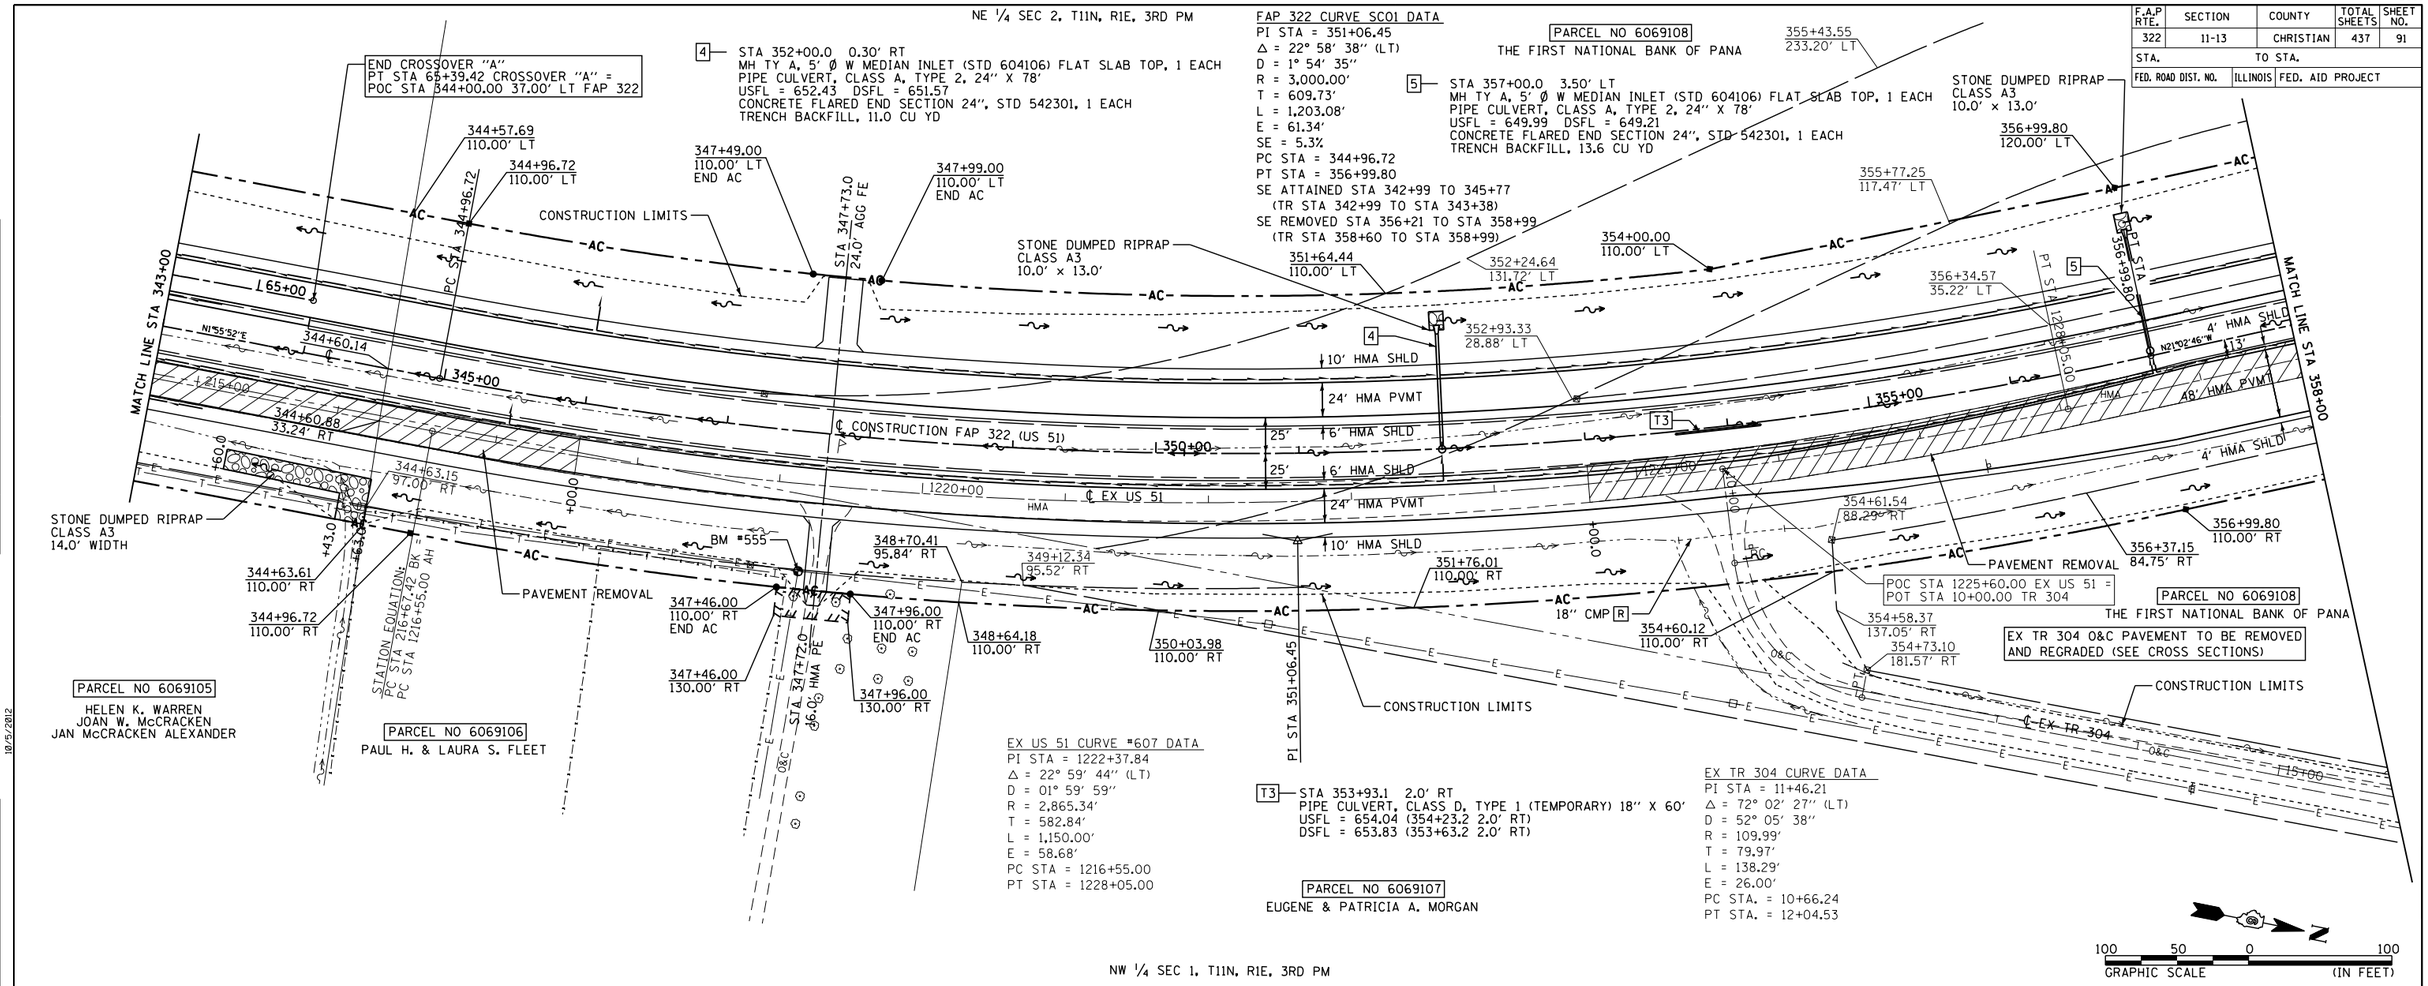

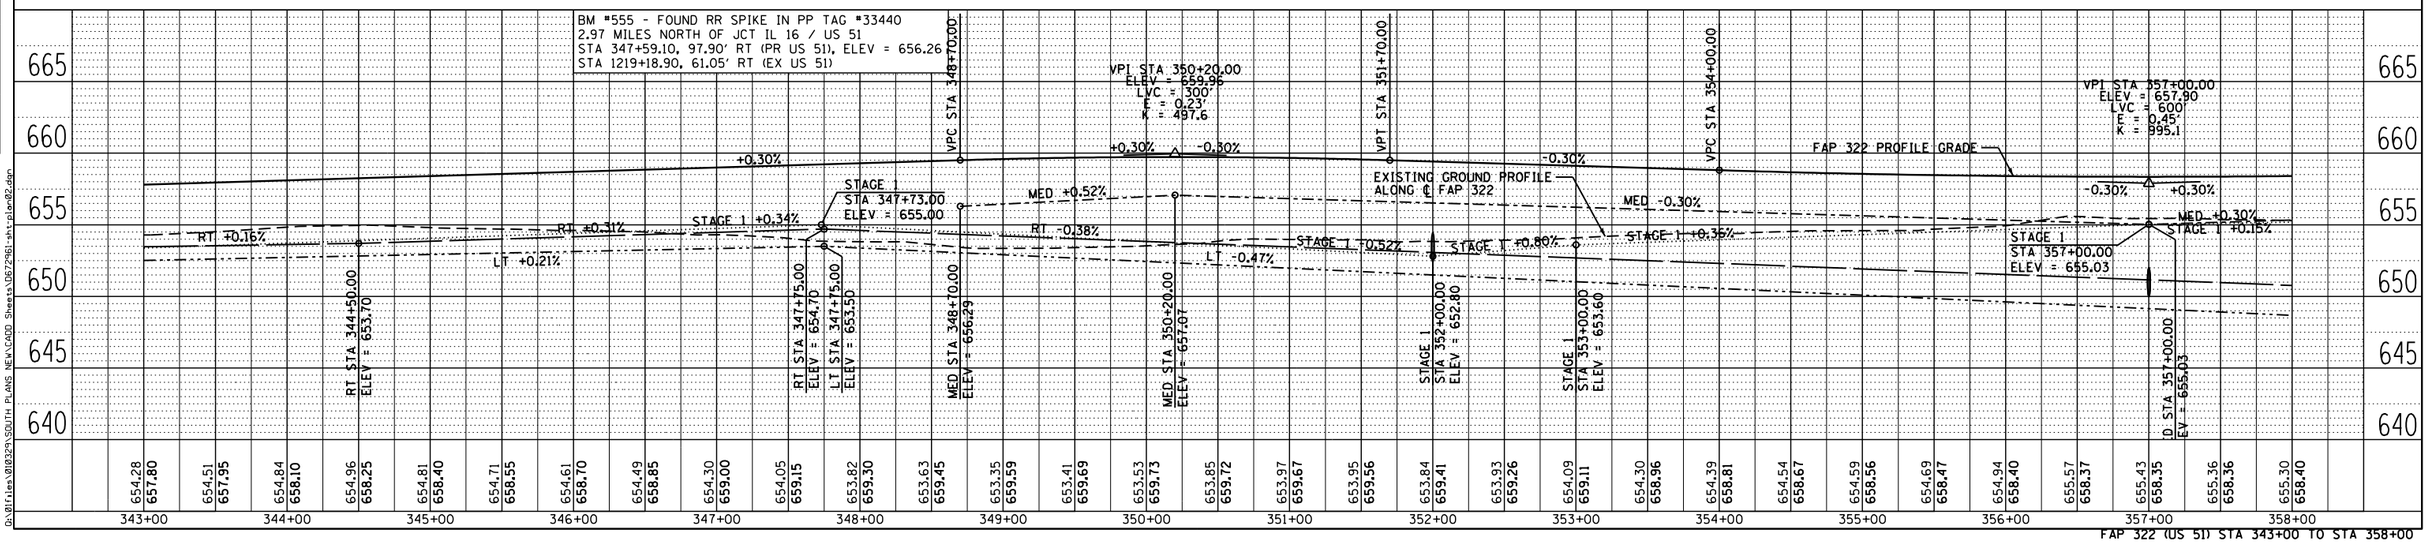

FAP 322 (US 51) STA 343+00 TO STA 358+00

PLAN	
SURVEYED	
PLOTTED	
ALIGNMENT CHECKED	
GRADES CHECKED	
CADD FILE NAME CD	
NOTE BOOK	
NO.	

BY	DATE

10/5/2012

PROFILE	
SURVEYED	
PLOTTED	
GRADES CHECKED	
B.M. NOTED	
STRUCTURE NOTATNS CHKD	
NOTE BOOK	
NO.	

BY	DATE

D:\01files\010329\SOUTH PLANS NEW\CADD Sheets\072961-sht-plan02.dgn