72961

F.A.P RTE.	SECTION	COUNTY	TOTAL SHEETS	SHEET NO.
322	11-13	CHRISTIAN	437	97
STA.		TO STA.		
FED. ROAD DIST. NO.	ILLINOIS	FED. AID PROJECT		

SE 1/4 SEC 26, T12N, R1E, 3RD PM

PARCEL NO 6069116
THE FIRST NATIONAL BANK OF PANA

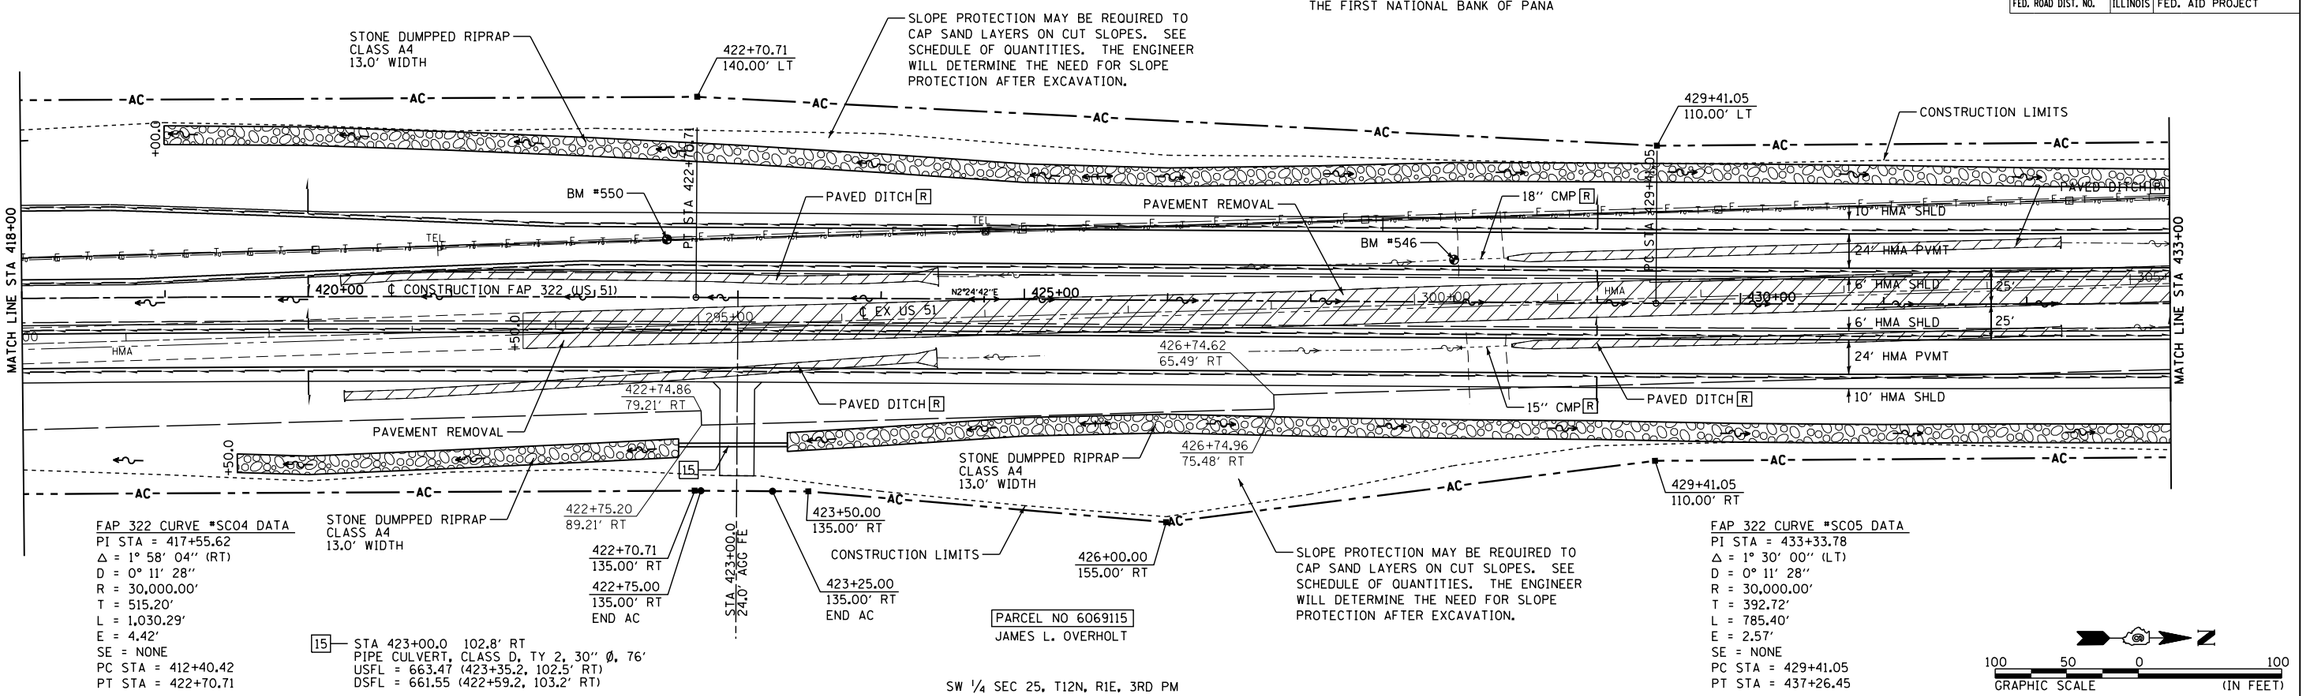

FAP 322 CURVE #SC04 DATA
PI STA = 417+55.62
Δ = 1° 58' 04" (RT)
D = 0° 11' 28"
R = 30,000.00'
T = 515.20'
L = 1,030.29'
E = 4.42'
SE = NONE
PC STA = 412+40.42
PT STA = 422+70.71

FAP 322 CURVE #SC05 DATA
PI STA = 433+33.78
Δ = 1° 30' 00" (LT)
D = 0° 11' 28"
R = 30,000.00'
T = 392.72'
L = 785.40'
E = 2.57'
SE = NONE
PC STA = 429+41.05
PT STA = 437+26.45

BM #550 - FOUND 60d NAIL IN PP
4.40 MILES NORTH OF JCT IL 16 / US 51
STA 422+50.27, 40.37' LT (PR US 51), ELEV = 659.24
STA 294+79.50, 60.35' LT (EX US 51)

BM #548 - FOUND CHSLD " □ " IN SOUTH END OF WEST HW
4.50 MILES NORTH OF JCT IL 16 / US 51
STA 427+99.94, 29.52' LT (PR US 51), ELEV = 670.47
STA 300+28.50, 30.65' LT (EX US 51)

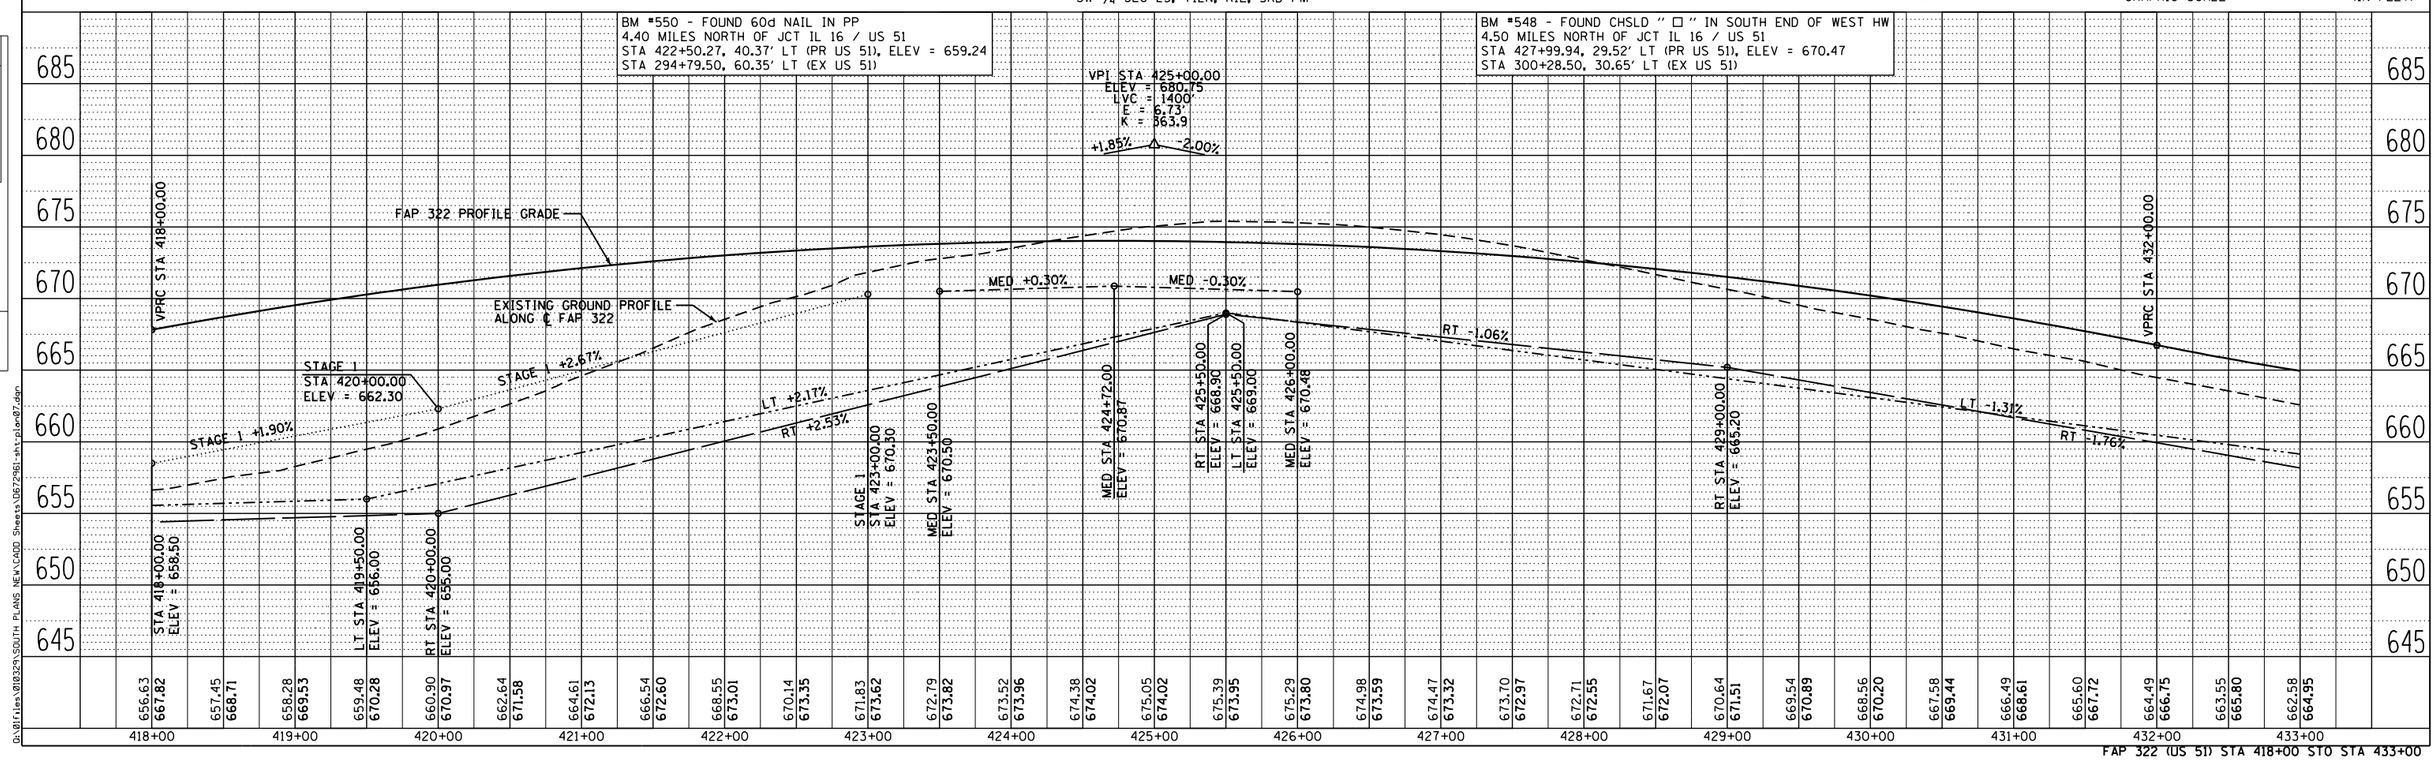

FAP 322 (US 51) STA 418+00 STO STA 433+00

PLAN: SURVEYED / PLOTTED / ALIGNMENT CHECKED / PLAN HORIZ CHKD / CADD FILE NAME / NOTE BOOK NO. / BY / DATE

PROFILE: SURVEYED / PLOTTED / GRADES CHECKED / PROFILE HORIZ CHKD / STRUCTURE NOTATNS CHKD / NOTE BOOK NO. / BY / DATE

10/5/2012

D:\Files\81029\SOUTH PLANS NEW\CADD Sheets\072961-sht-plan07.dgn