72961

F.A.P RTE.	SECTION	COUNTY	TOTAL SHEETS	SHEET NO.
322	11-13	CHRISTIAN	437	103
STA.		TO STA.		
FED. ROAD DIST. NO.	ILLINOIS	FED. AID PROJECT		

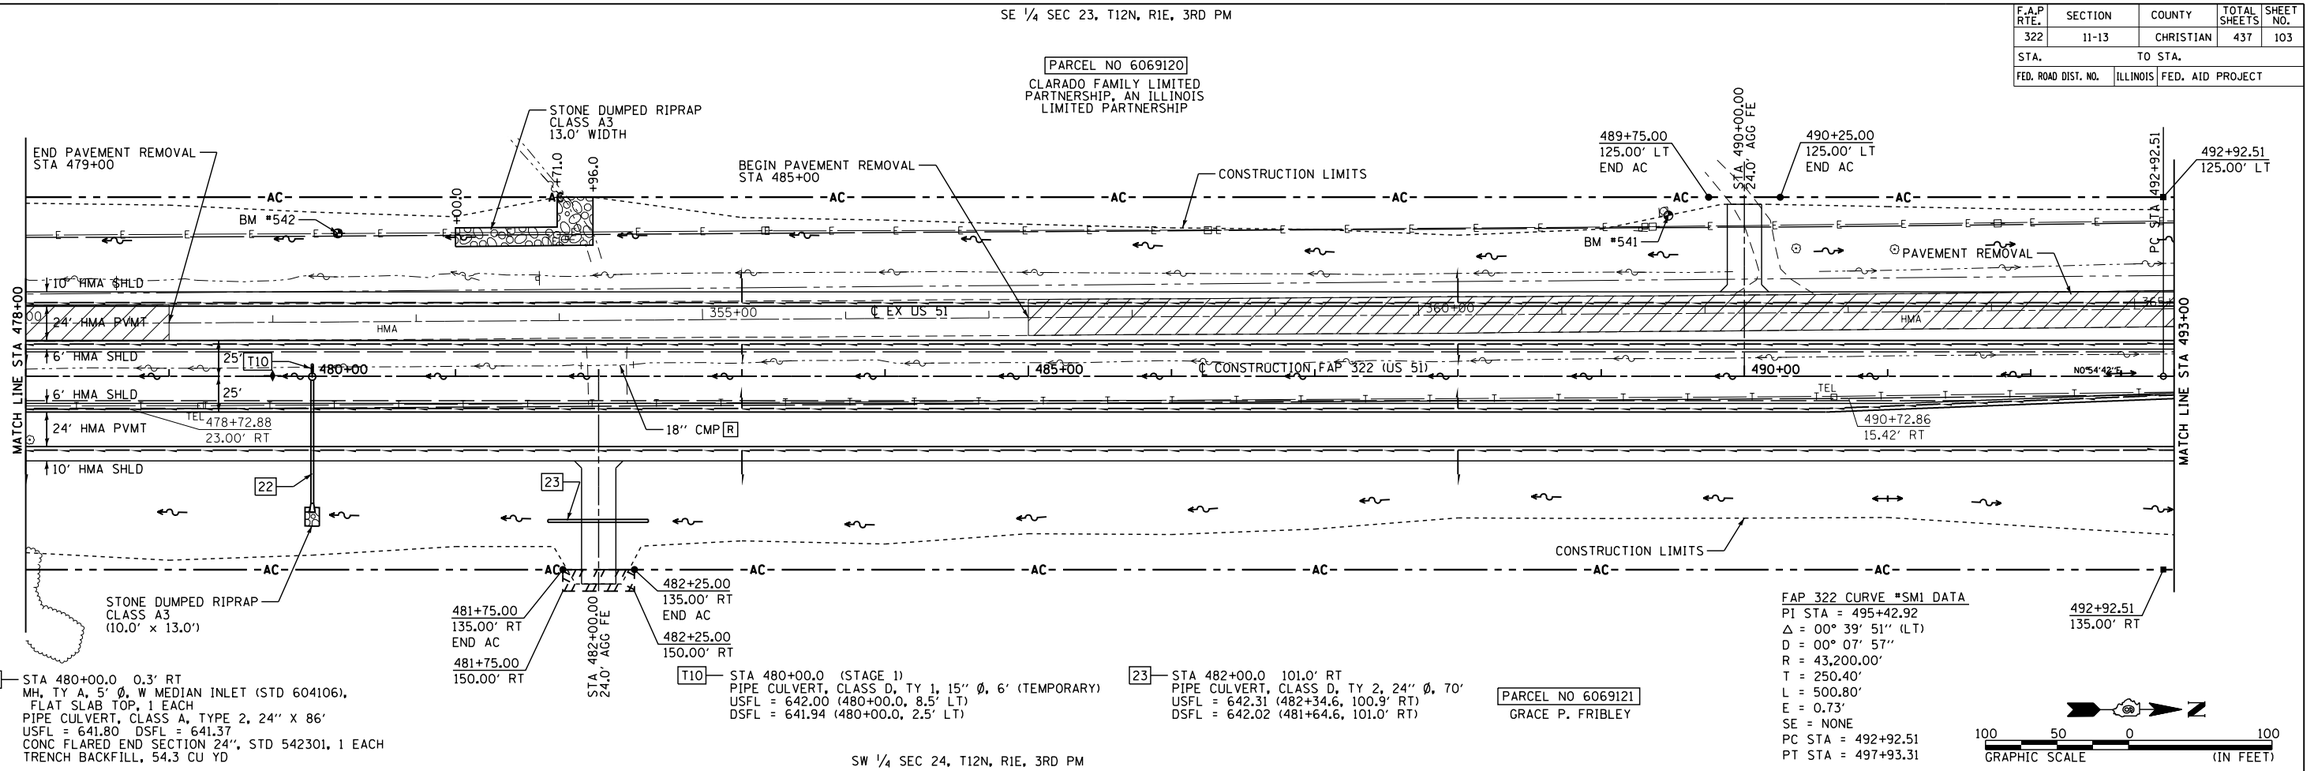

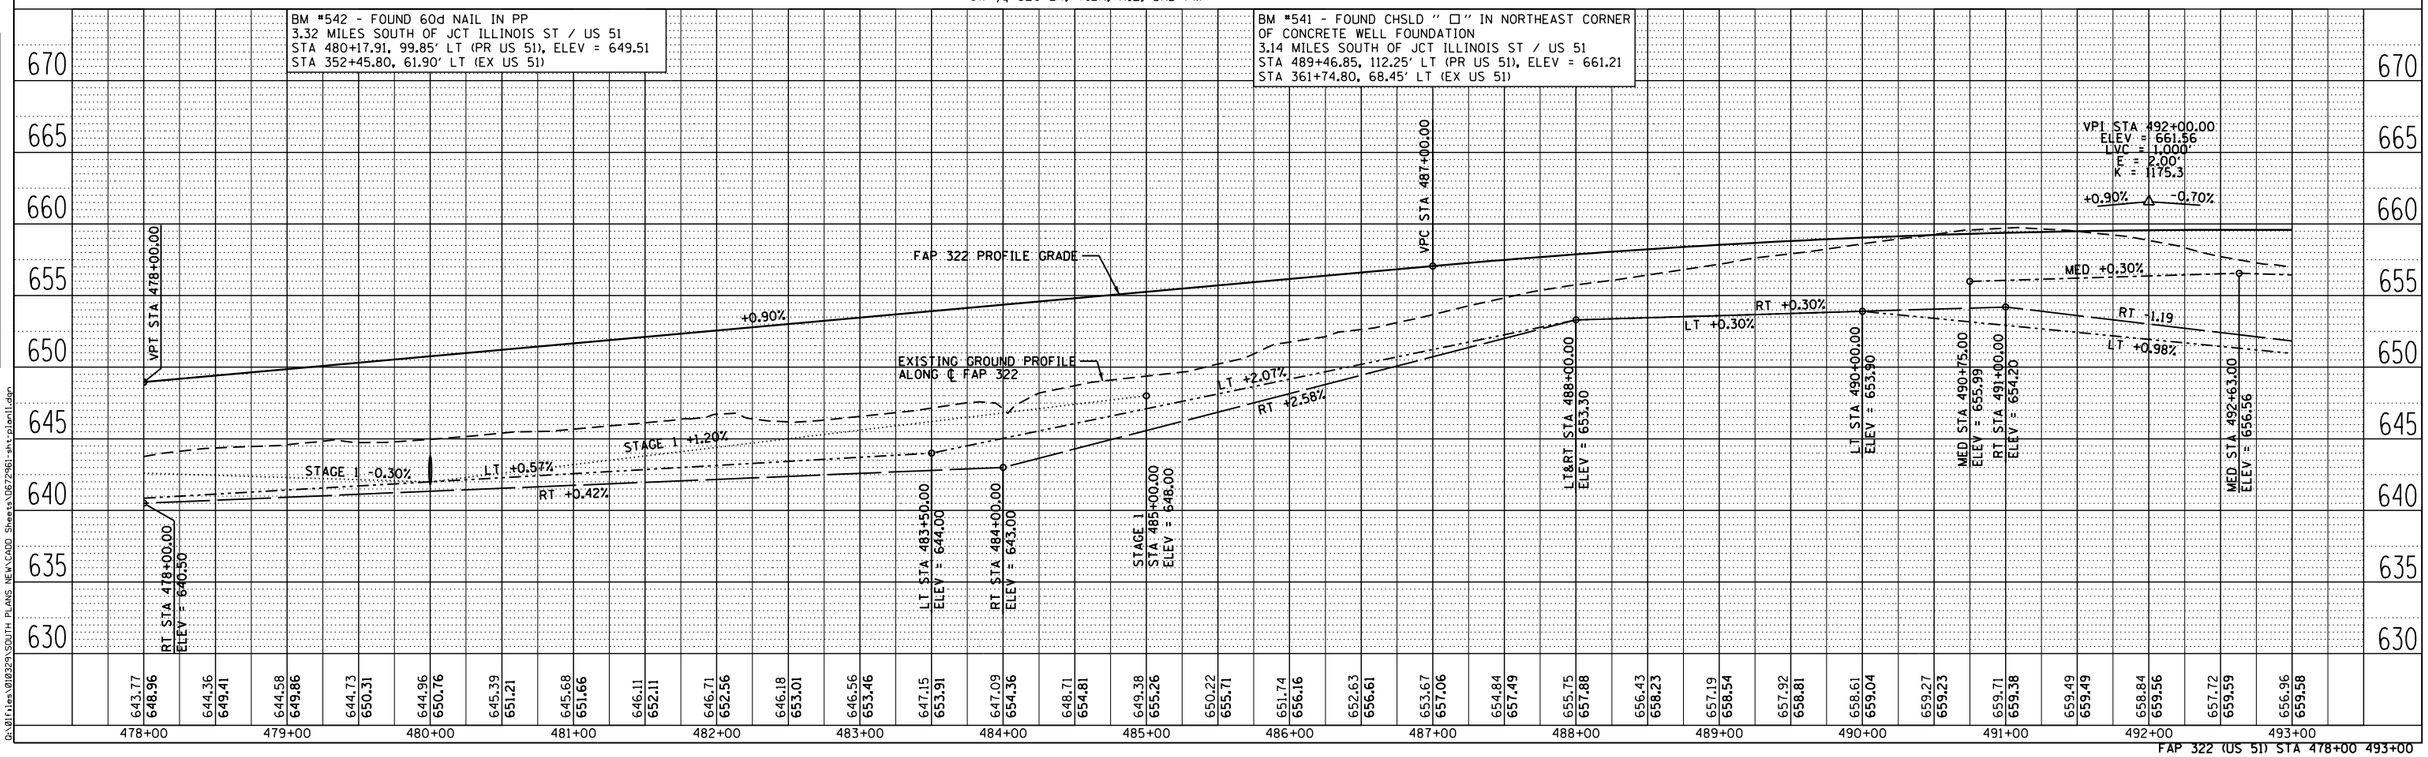

FAP 322 (US 51) STA 478+00 493+00

PLAN — SURVEYED / PLOTTED / ALIGNMENT CHECKED / RT. OF WAY CHECKED / CADD FILE NAME — NOTE BOOK NO. — BY — DATE

PROFILE — SURVEYED / PLOTTED / GRADES CHECKED / RT. OF WAY CHECKED / STRUCTURE NOTATNS CHKD — NOTE BOOK NO. — BY — DATE

10/5/2012

Q:\Files\010329\SOUTH PLANS NEW\CADD Sheets\0729611-sht-plan11.dgn