72961

F.A.P RTE.	SECTION	COUNTY	TOTAL SHEETS	SHEET NO.
322	11-13	CHRISTIAN	437	106
STA.		TO STA.		
FED. ROAD DIST. NO.	ILLINOIS	FED. AID PROJECT		

SE 1/4 SEC 14, T12N, R1E, 3RD PM

PARCEL NO 6069124
JAMES F. & DONNA S. HOWSE

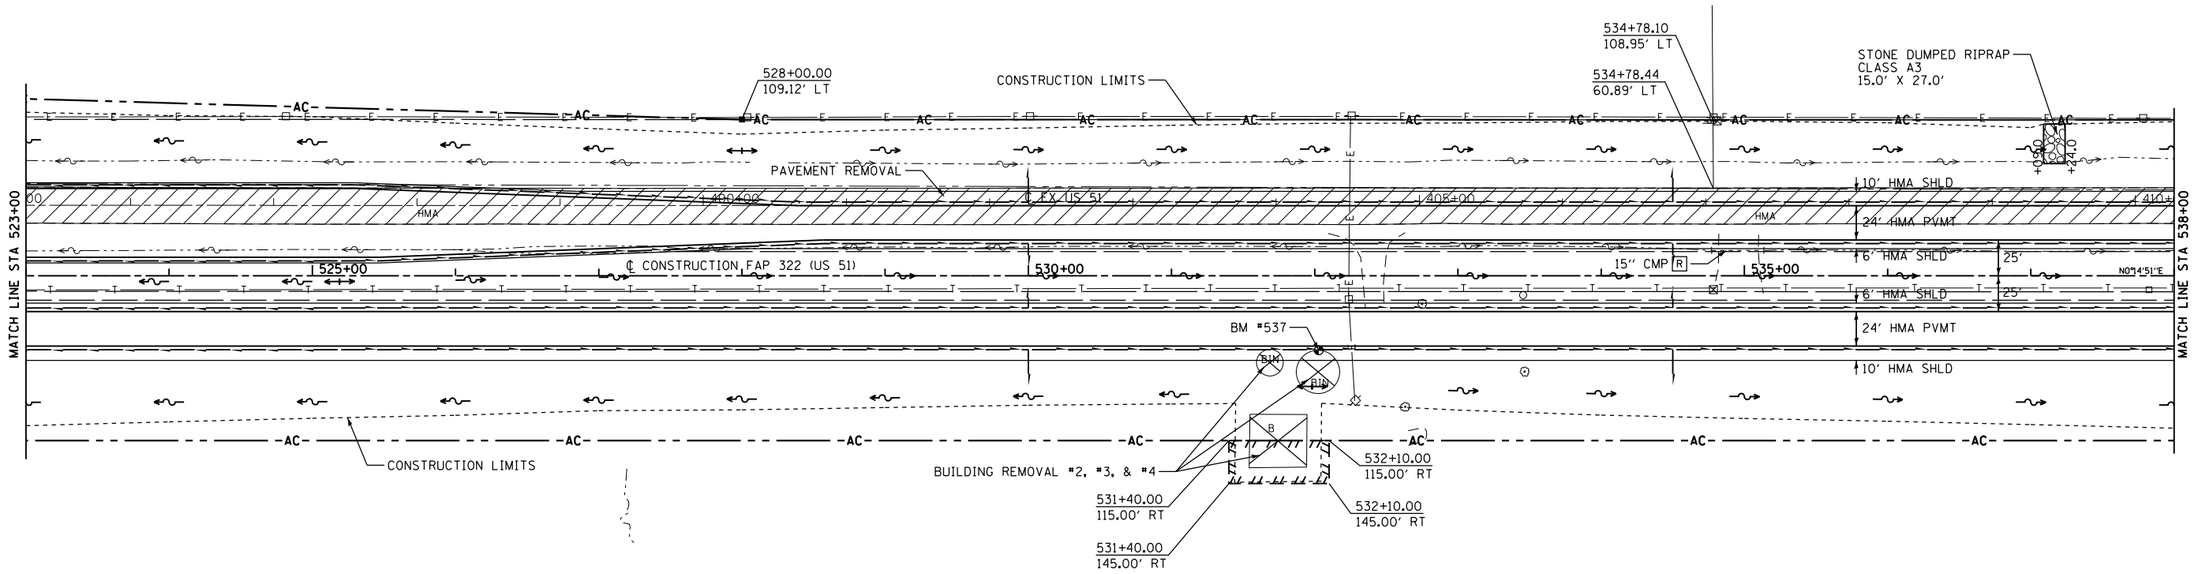

PARCEL NO 6069125
LA CHARITE FARMS, INC.
A NEVADA CORPORATION

SW 1/4 SEC 13, T12N, R1E, 3RD PM

100 50 0 100
GRAPHIC SCALE (IN FEET)

BM #537 - FOUND CHSLD " □ " WEST EDGE OF
NORTH CONCRETE BIN FOUNDATION
2.33 MILES SOUTH OF JCT ILLINOIS ST / US 51
STA 532+02.80, 52.00' RT (PR US 51), ELEV = 651.40
STA 404+29.80, 101.00' RT (EX US 51)

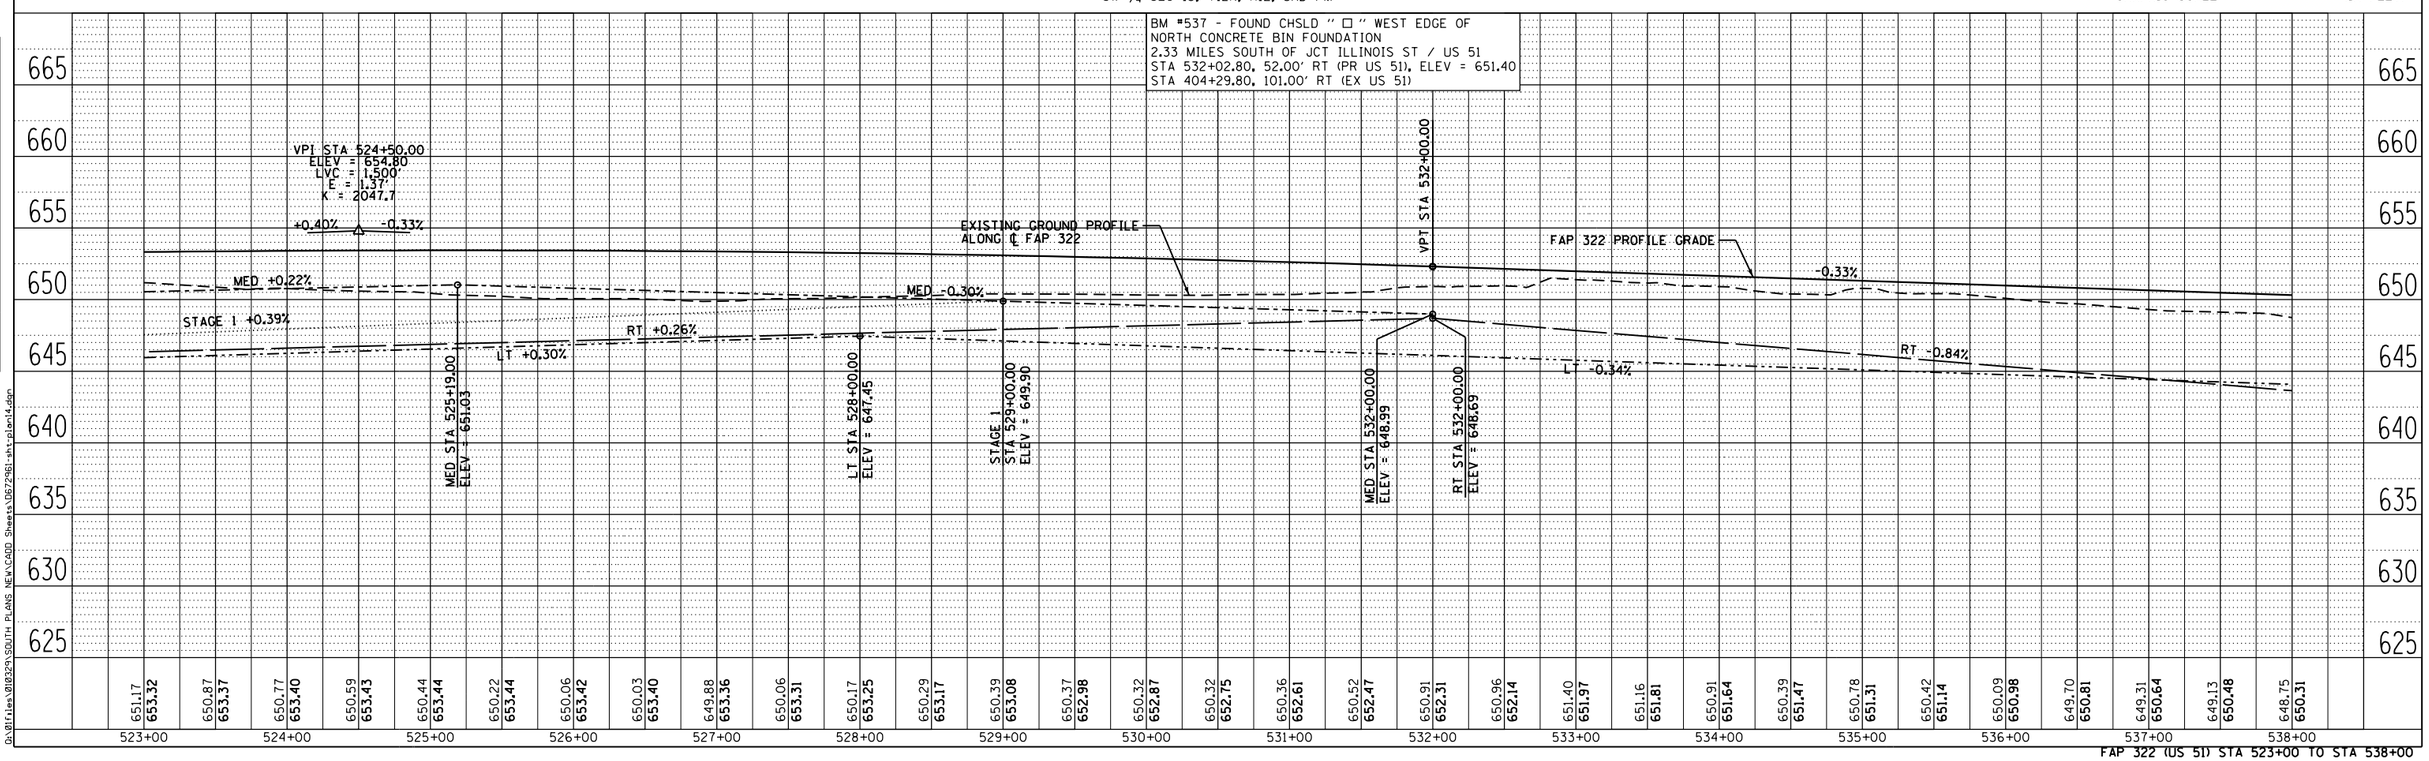

FAP 322 (US 51) STA 523+00 TO STA 538+00

PLAN
NOTE BOOK NO.
SURVEYED
PLOTTED
ALIGNMENT CHECKED
RESURFACING CHKD
CADD FILE NAME
BY DATE

PROFILE
NOTE BOOK NO.
SURVEYED
PLOTTED
GRADES CHECKED
CADD FILE NAME
STRUCTURE NOTATNS CHKD
BY DATE

10/5/2012

D:\Files\01029\SOUTH PLANS NEW\CADD Sheets\0672961sht:plan14.dgn