92677

F.A.P RTE.	SECTION	COUNTY	TOTAL SHEETS	SHEET NO.
322	11-10	CHRISTIAN	437	108
STA.		TO STA.		
FED. ROAD DIST. NO.	ILLINOIS	FED. AID PROJECT		

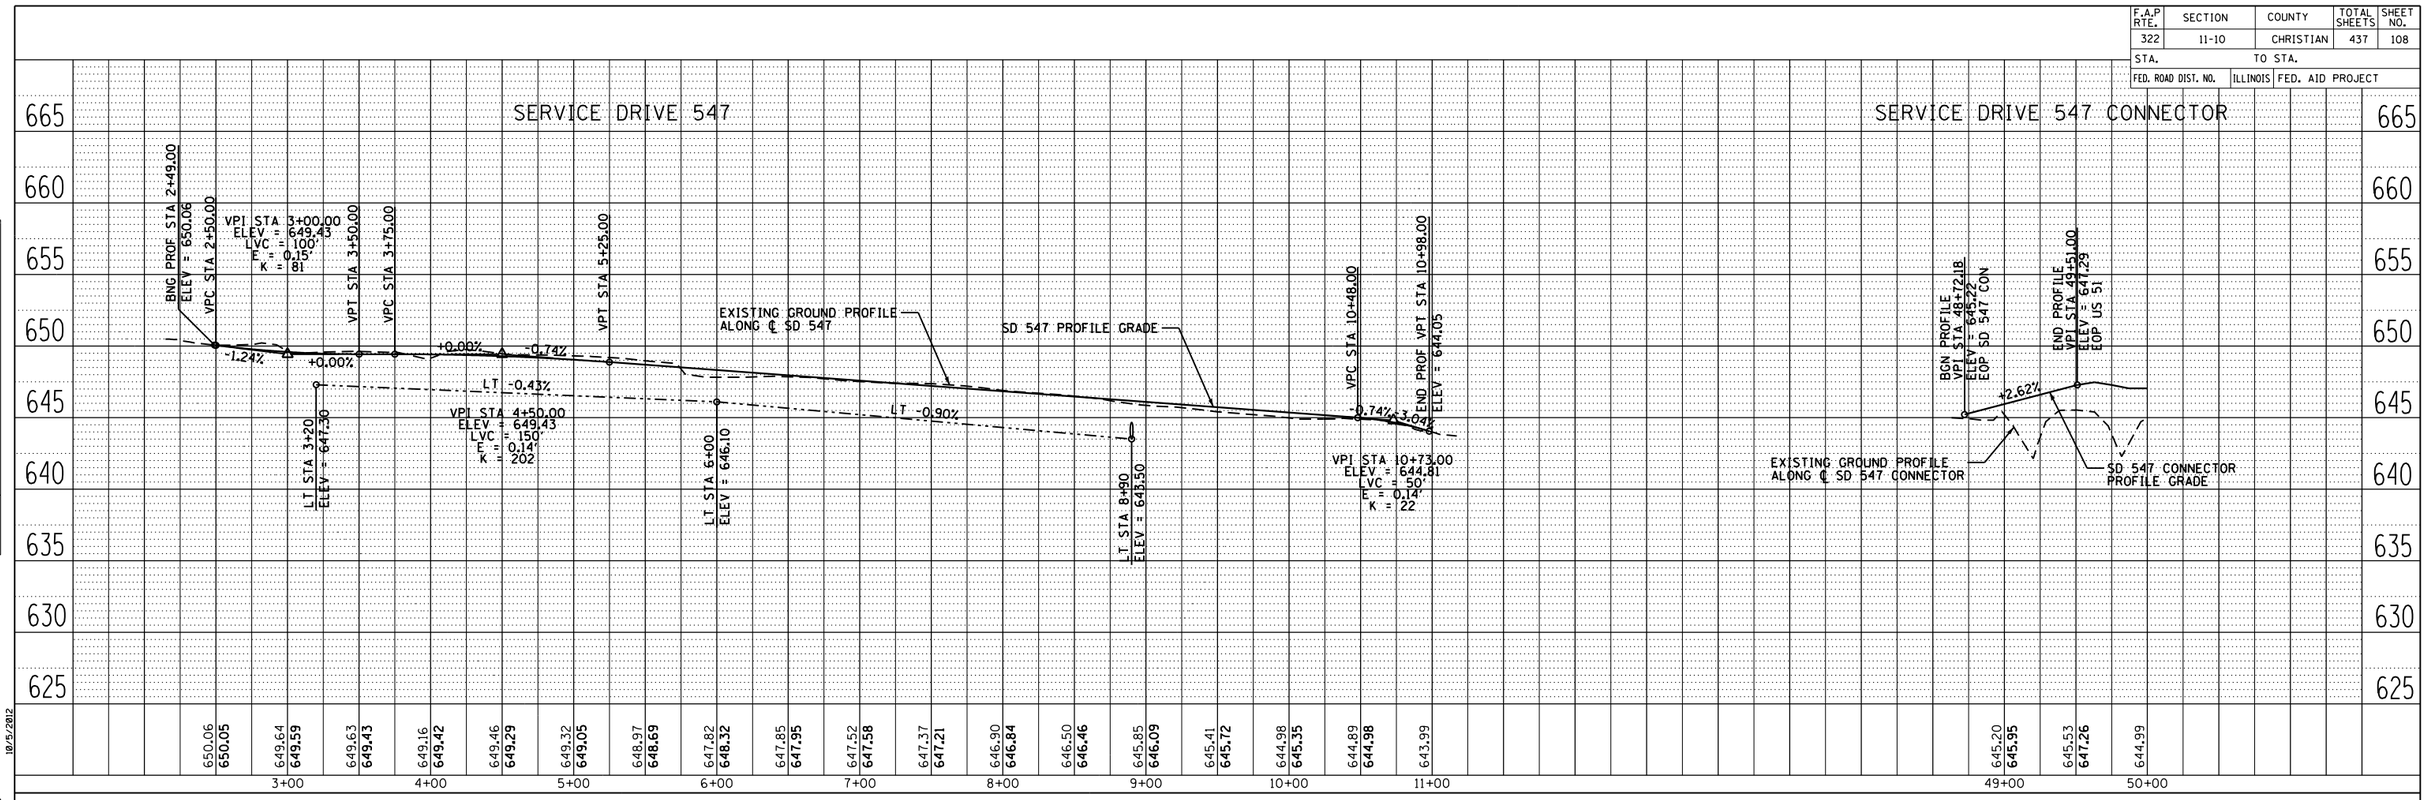

FAP 322 (US 51) STA 538+00 TO STA 553+00 & SERVICE DRIVE 547 PROFILE

PLAN
NOTE BOOK NO.
SURVEYED
PLOTTED
ALIGNMENT CHECKED
GRADES CHECKED
BY
DATE
CADD FILE NAME

PROFILE
NOTE BOOK NO.
SURVEYED
PLOTTED
GRADES CHECKED
BY
DATE
STRUCTURE NOTATNS CHKD

10/5/2012

D:\Bfiles\B0329\SOUTH PLANS NEW\CADD Sheets\D672961-sht-plan15b.dgn