72961

F.A.P RTE.	SECTION	COUNTY	TOTAL SHEETS	SHEET NO.
322	11-13	CHRISTIAN	437	109
STA.		TO STA.		
FED. ROAD DIST. NO.	ILLINOIS	FED. AID PROJECT		

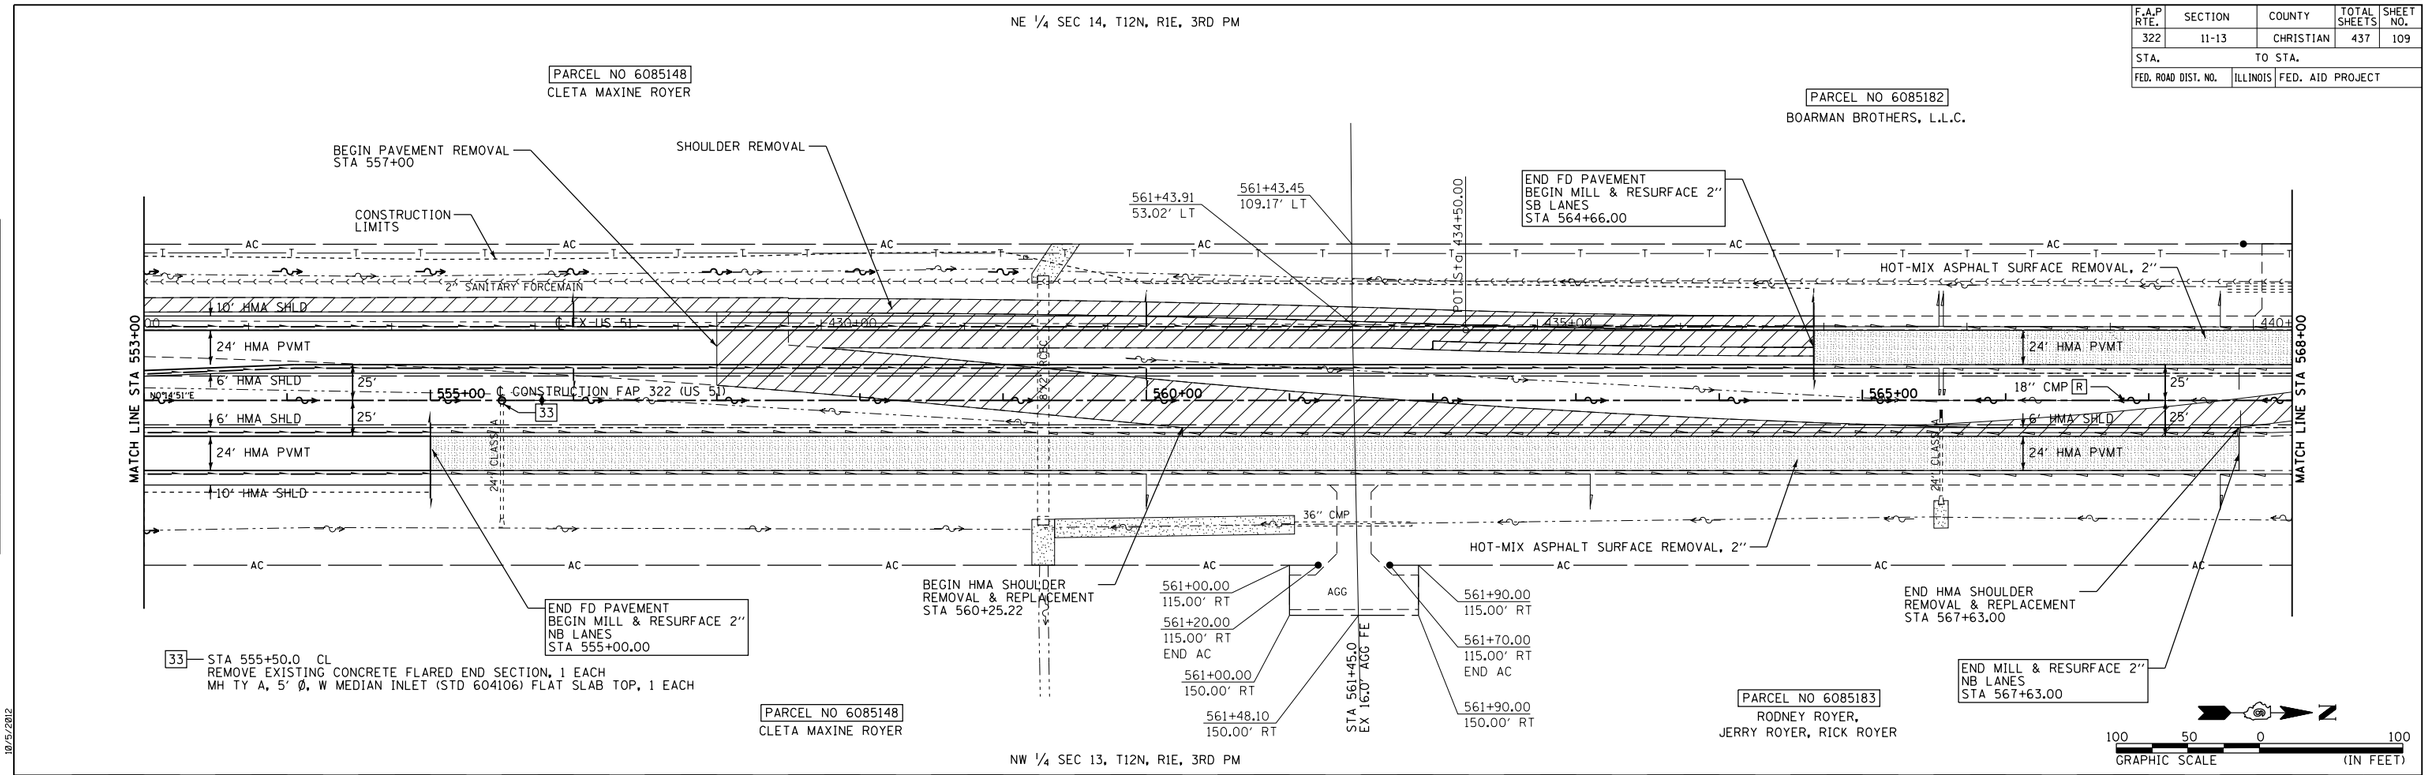

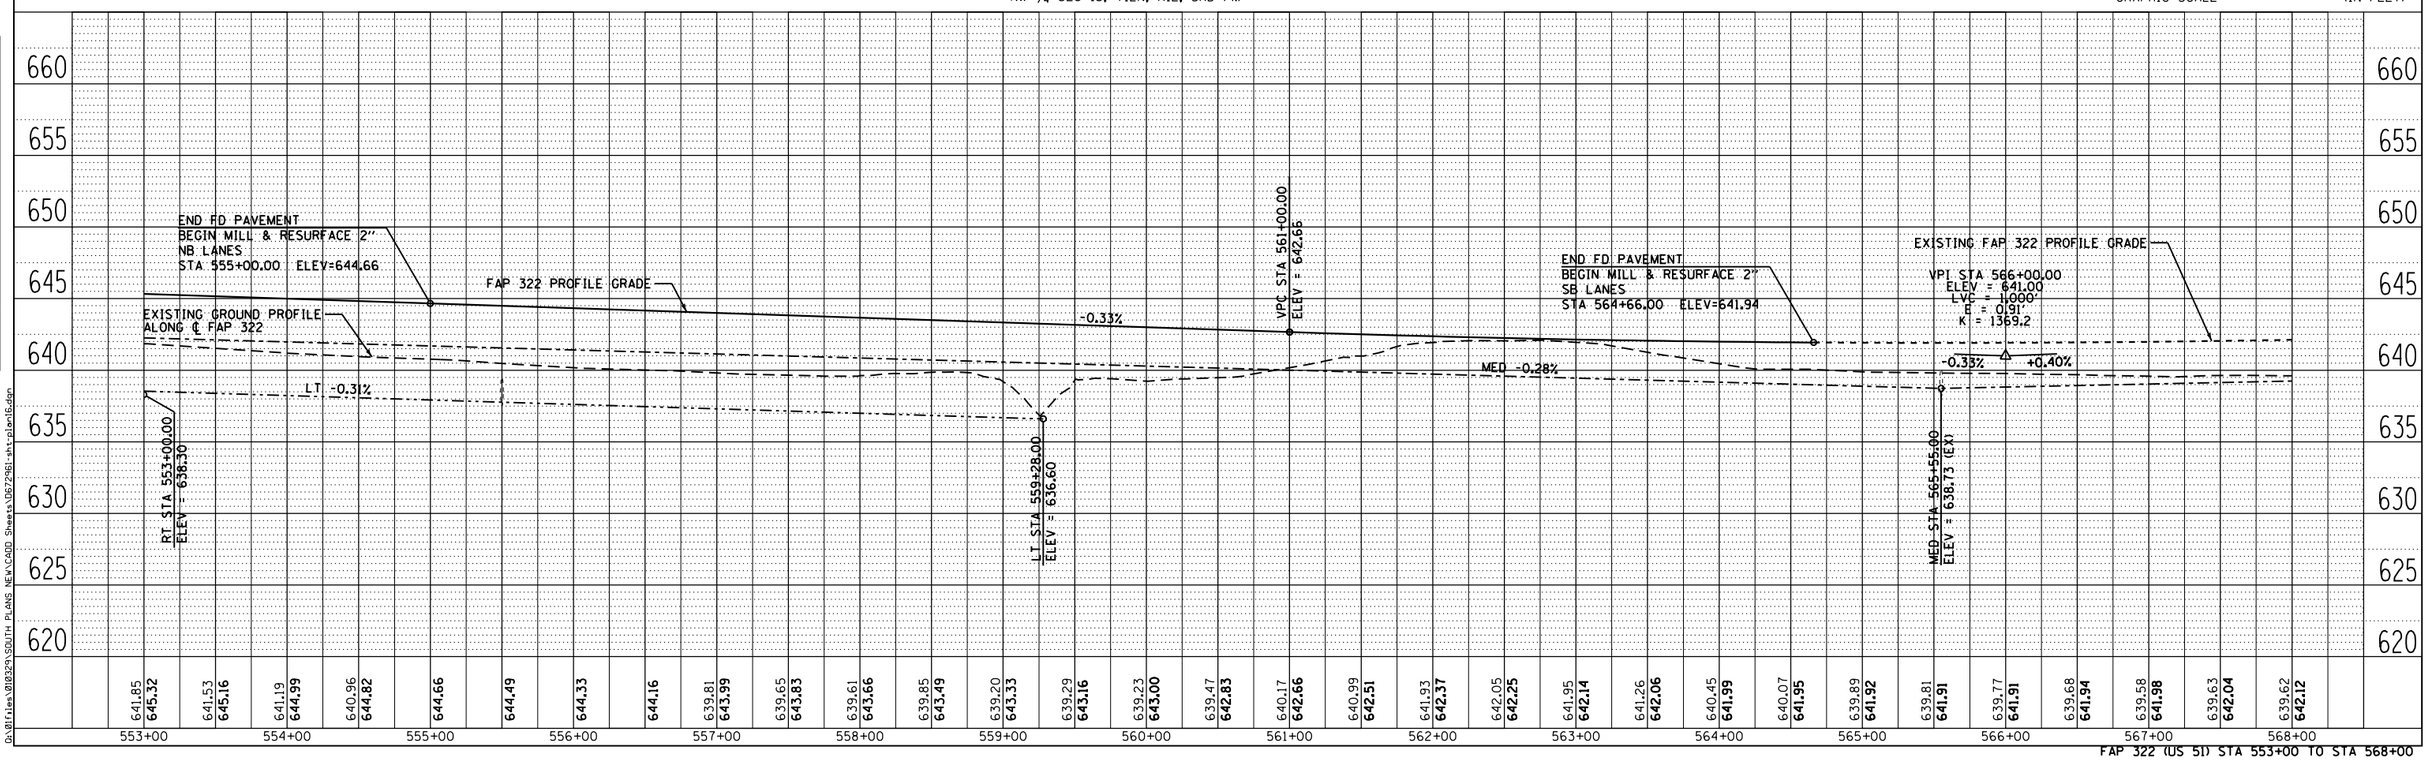

FAP 322 (US 51) STA 553+00 TO STA 568+00

PLAN		BY	DATE
SURVEYED			
PLOTTED			
ALIGNMENT CHECKED			
RT OF WAY PLANS CHKD			
CADD FILE NAME			
NOTE BOOK NO.			

PROFILE		BY	DATE
SURVEYED			
PLOTTED			
GRADES CHECKED			
R/W PLANS CHKD			
STRUCTURE NOTAT'NS CHKD			
NOTE BOOK NO.			

10/5/2012

Q:\Files\00329\SOUTH PLANS NEW\CADD Sheets\0672961sht:plan16.dgn