72961

F.A.P. RTE.	SECTION	COUNTY	TOTAL SHEETS	SHEET NO.
322	11-13	CHRISTIAN	437	150
STA.		TO STA.		
FED. ROAD DIST. NO.	ILLINOIS	FED. AID PROJECT		

* - MATCH MEDIAN NOSE RADIUS SEE GEOMETRIC DETAILS

ENLARGED PLAN STRIPED ISLAND

FOR ADDITIONAL STRIPED ISLAND DETAILS SEE ALSO THE SIGNING AND STRIPING PLAN SHEETS

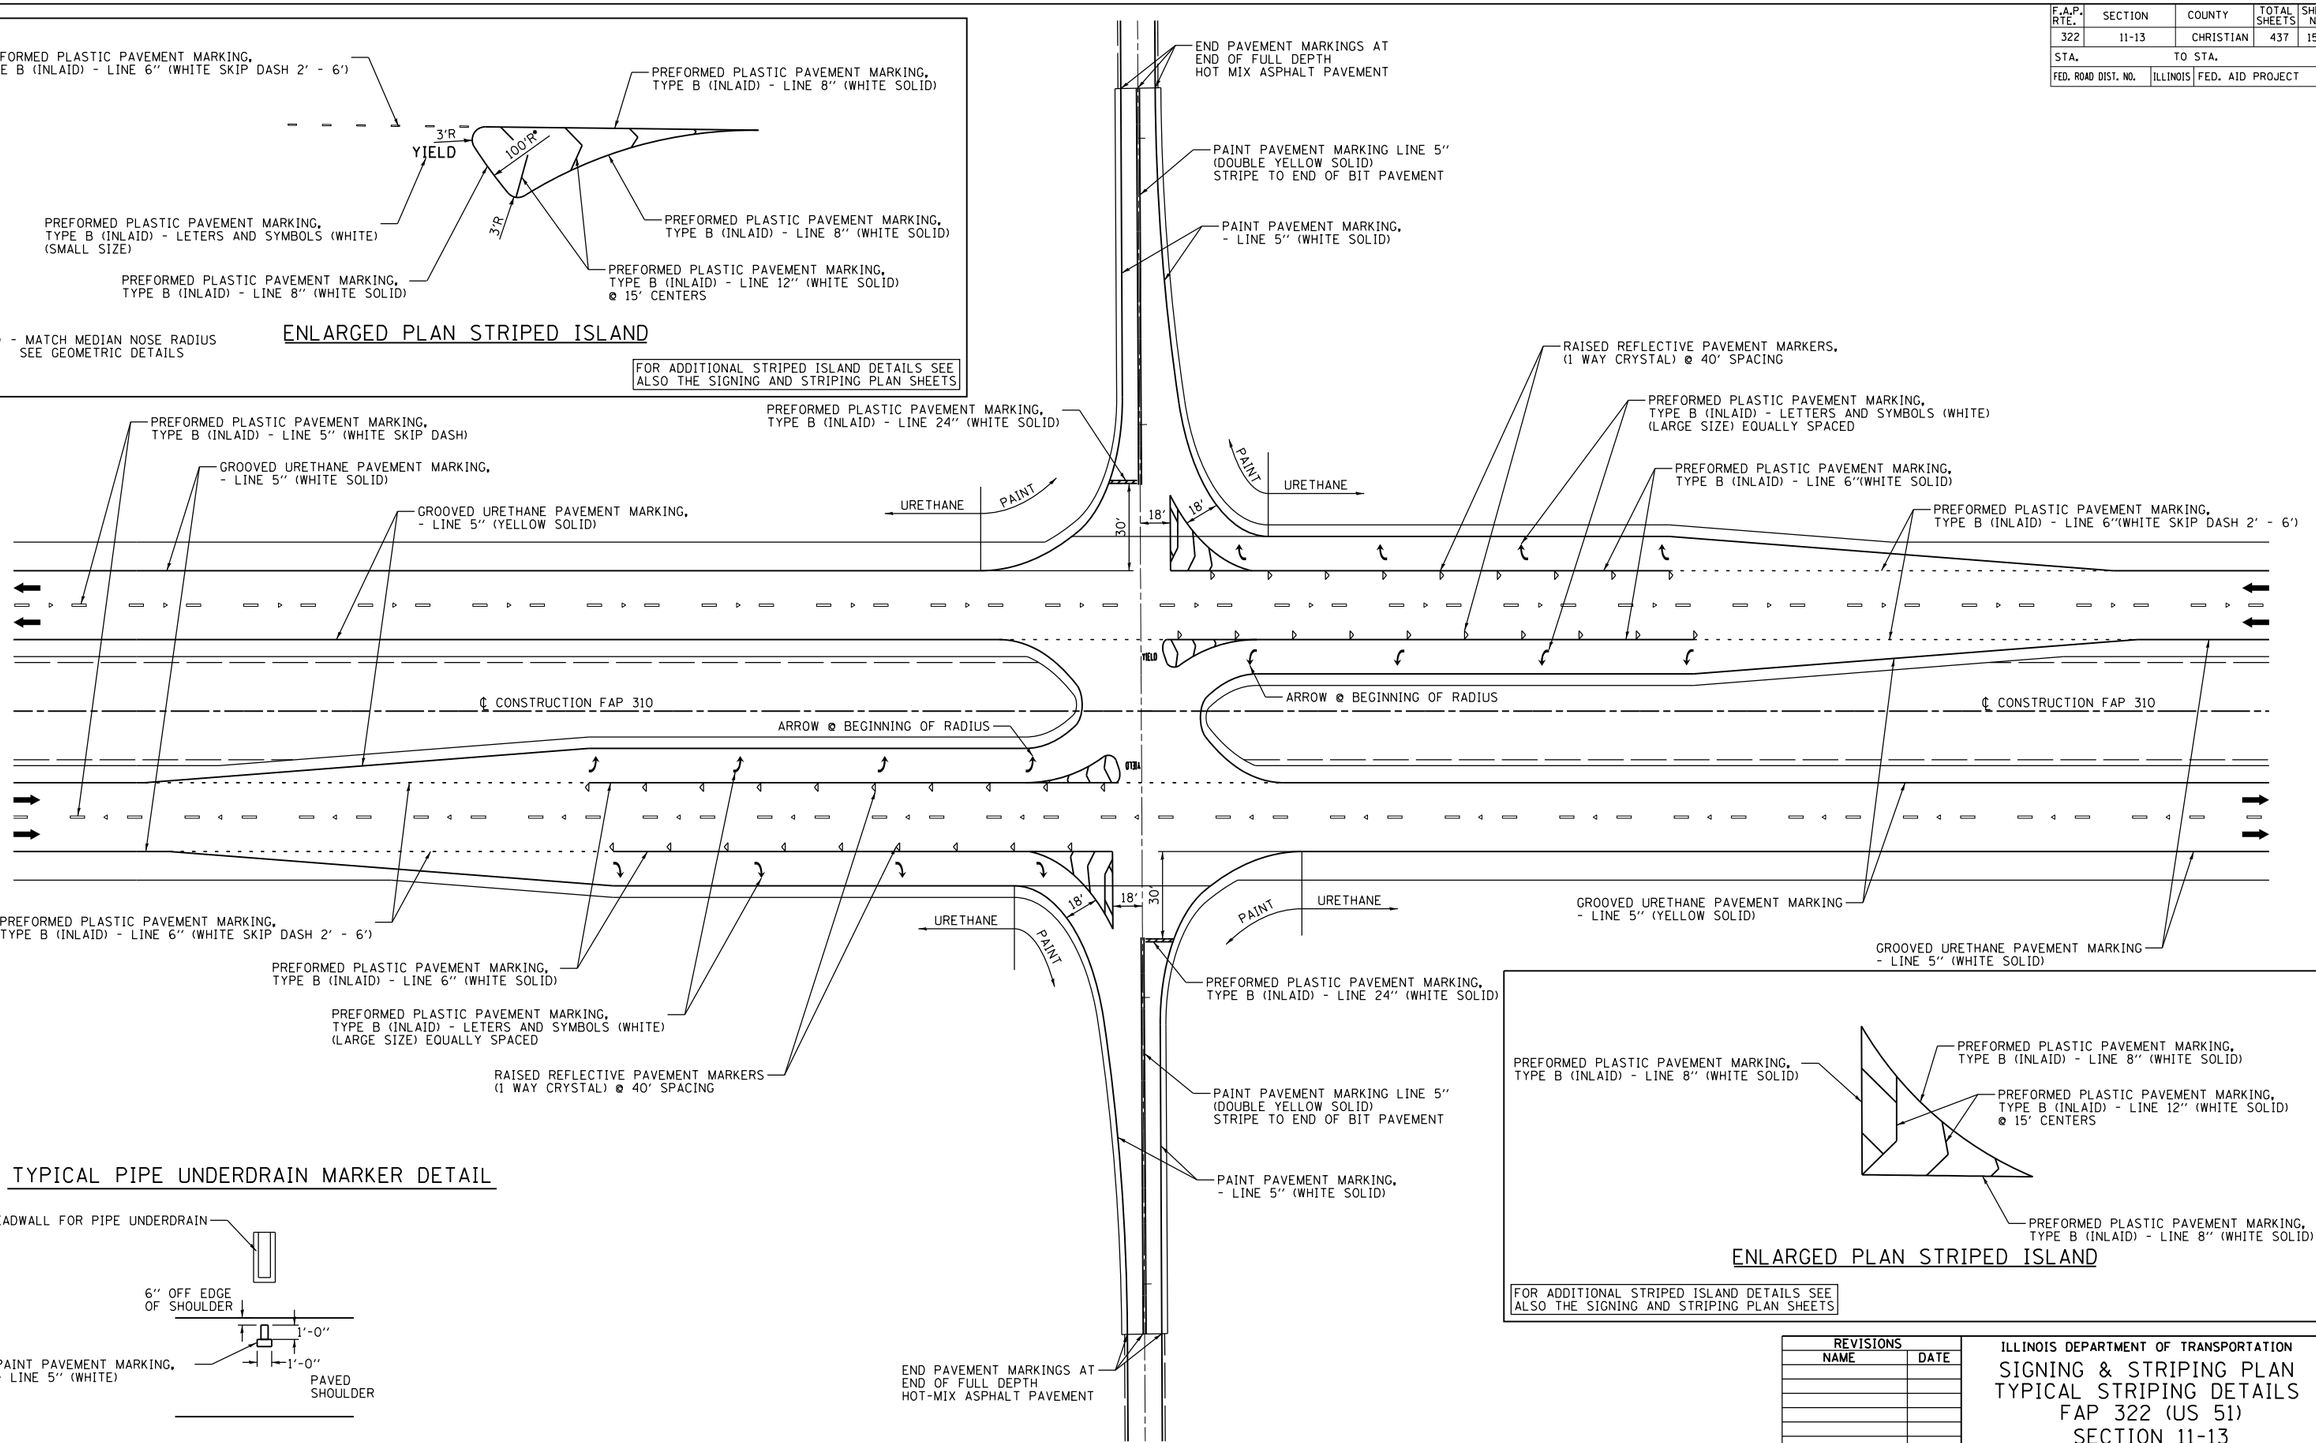

TYPICAL FINAL INTERSECTION STRIPING DETAIL

ENLARGED PLAN STRIPED ISLAND

FOR ADDITIONAL STRIPED ISLAND DETAILS SEE ALSO THE SIGNING AND STRIPING PLAN SHEETS

TYPICAL PIPE UNDERDRAIN MARKER DETAIL

OUTLET MARKERS SHALL BE PLACED ON FINAL SHOULDER

REVISIONS	
NAME	DATE

ILLINOIS DEPARTMENT OF TRANSPORTATION

SIGNING & STRIPING PLAN
TYPICAL STRIPING DETAILS
FAP 322 (US 51)
SECTION 11-13
CHRISTIAN COUNTY

SCALE: NONE DRAWN BY BGJ

DATE CHECKED BY .

10/5/2012

D:\Brien\010329\SOUTH PLANS NEW\CADD Sheets\0672961-sht-signing_striping01.dgn