72961

F.A. RTE.	SECTION	COUNTY	TOTAL SHEETS	SHEET NO.
322	11-13	CHRISTIAN	437	309
STA.		TO STA.		
FED. ROAD DIST. NO.	ILLINOIS	FED. AID PROJECT		

FINAL SURVEY		BY	DATE
NOTE BOOK	SURVEYED		
	PLOTTED		
	TEMPLATE		
	AREAS		
NO.	AREAS CHECKED		

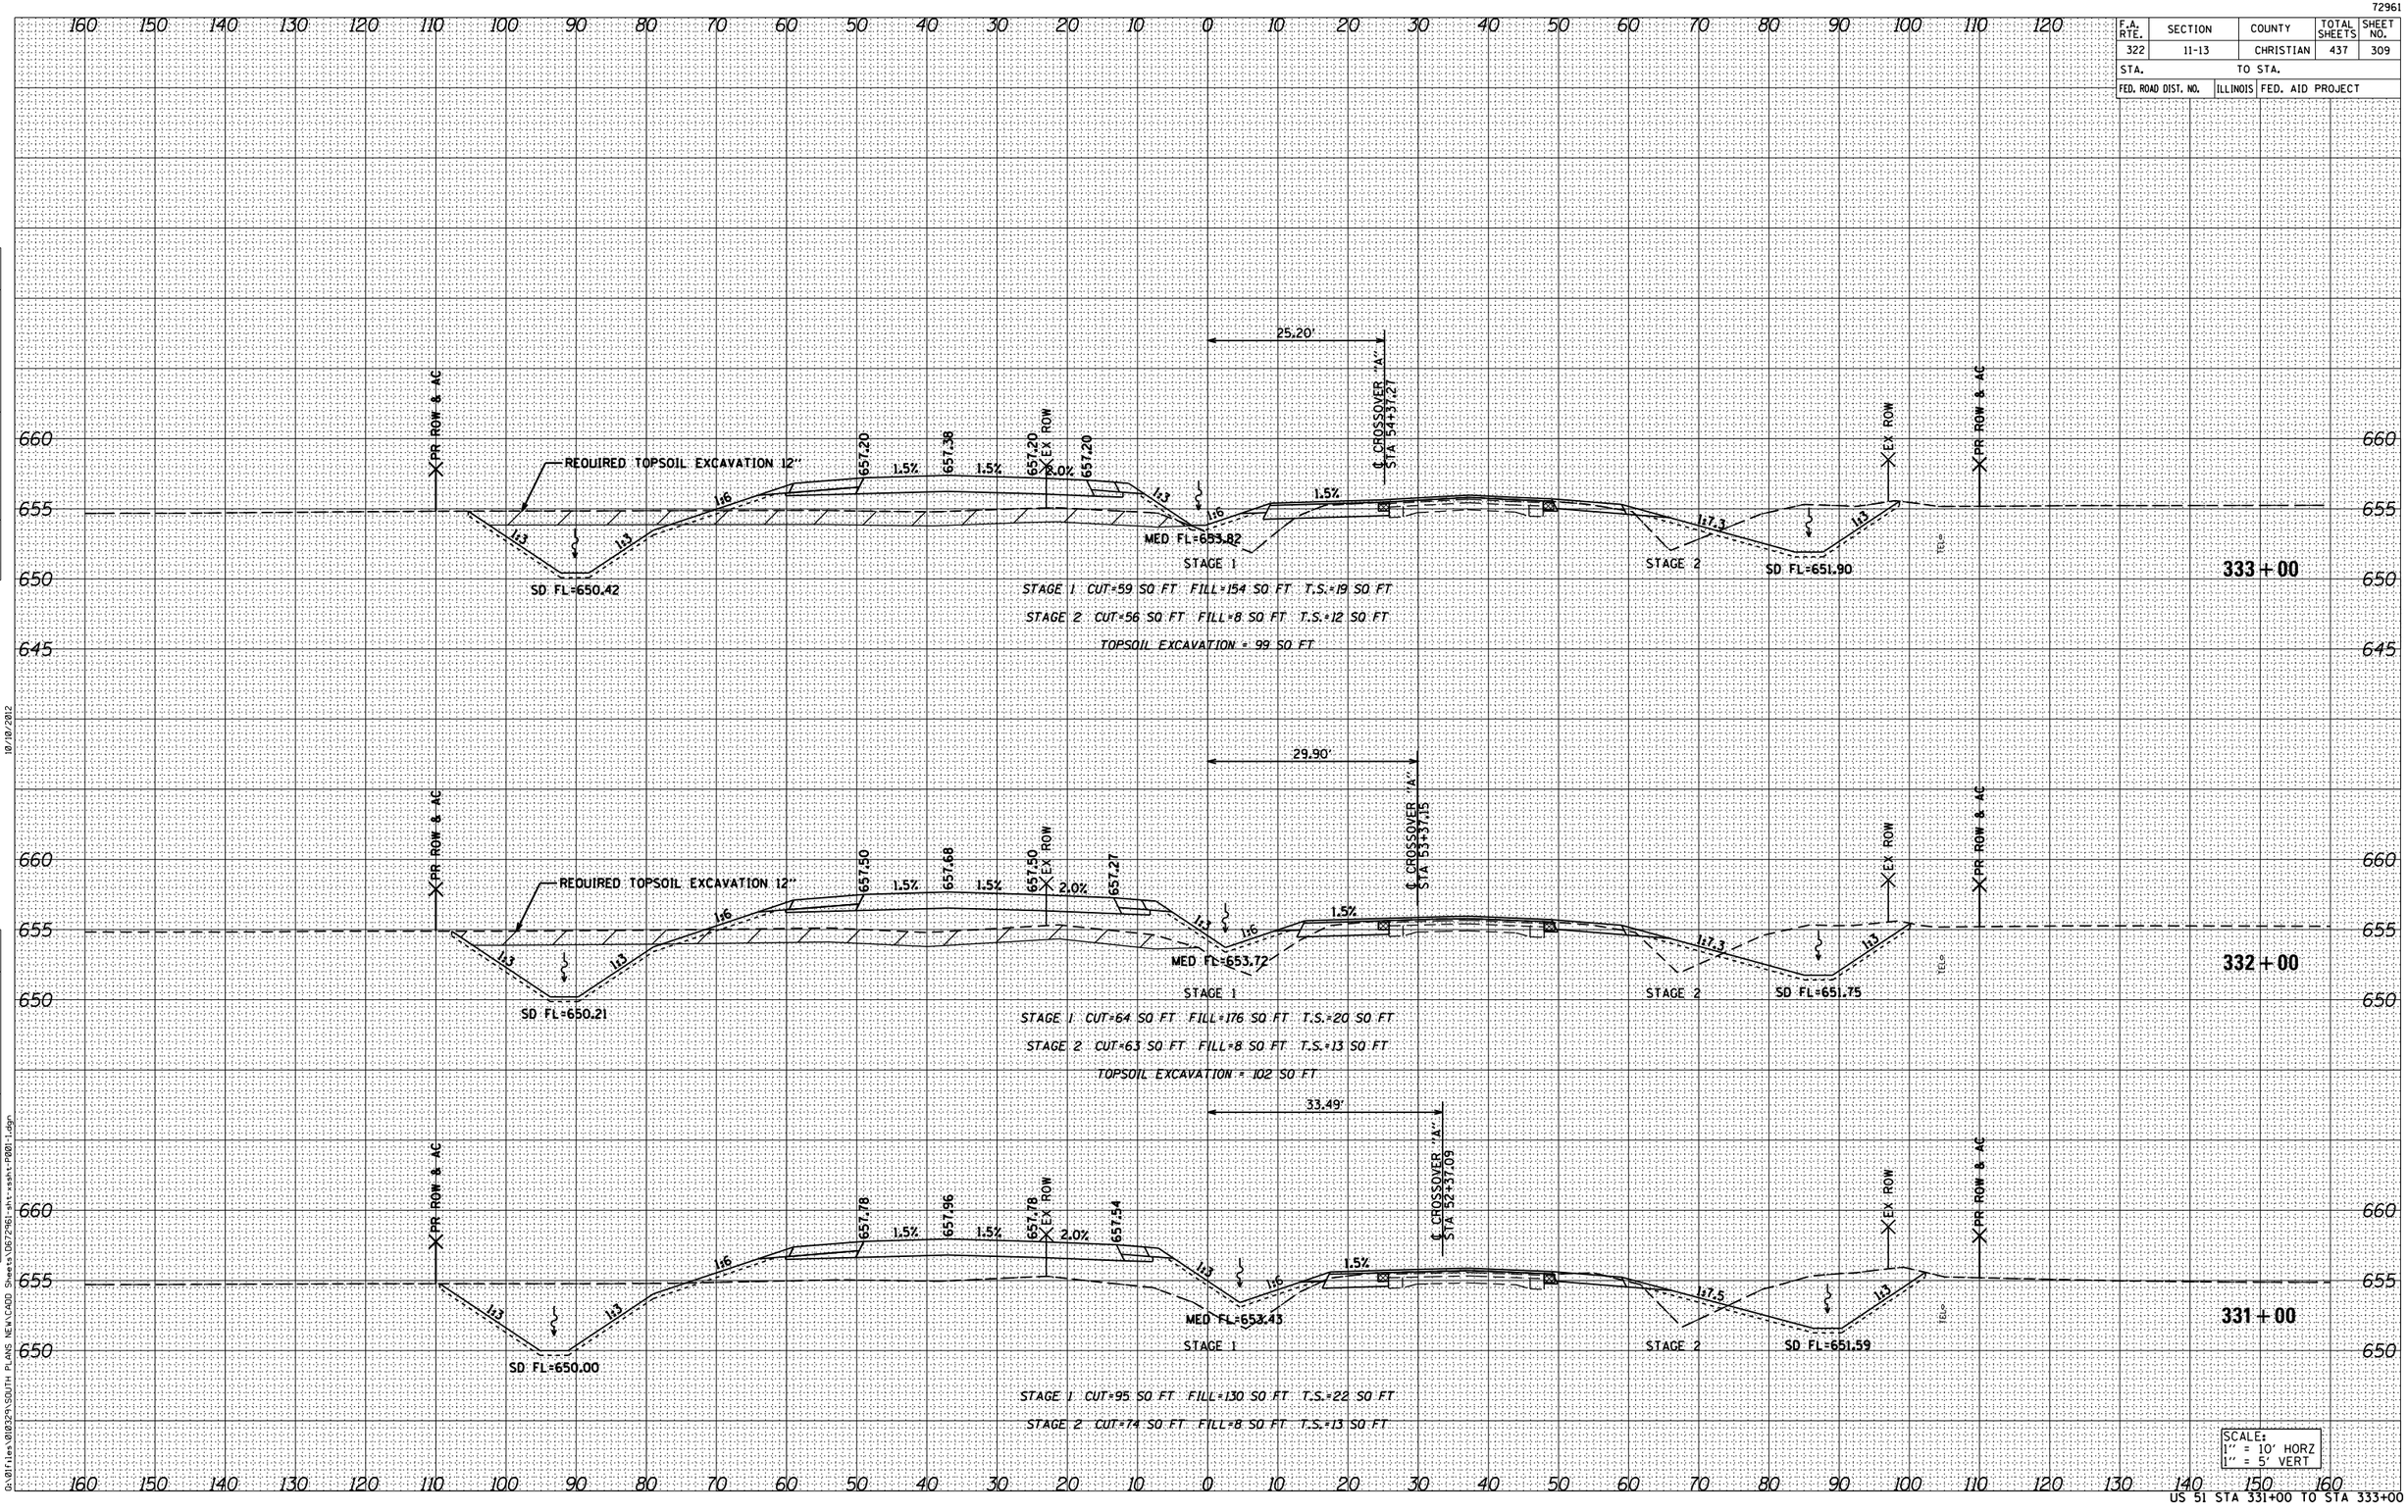

10/10/2012

Q:\01Files\01032\SOUTH PLANS NEW\CADD Sheets\D67296]-sht-xsht-PR01-1.dgn

US 51 STA 331+00 TO STA 333+00