72961

F.A. RTE.	SECTION	COUNTY	TOTAL SHEETS	SHEET NO.
322	11-13	CHRISTIAN	437	332
STA.		TO STA.		
FED. ROAD DIST. NO.	ILLINOIS	FED. AID PROJECT		

FINAL SURVEY — NOTE BOOK — NO. — SURVEYED — PLOTTED — TEMPLATE — AREAS — AREAS CHECKED — BY — DATE

ORIGINAL SURVEY — NOTE BOOK — NO. — SURVEYED — PLOTTED — TEMPLATE — AREAS — AREAS CHECKED — BY — DATE

10/5/2012

G:\01\Files\V01323\SOUTH PLANS NEW\CADD Sheets\D672961-sht-xsht-PR01-2.dgn

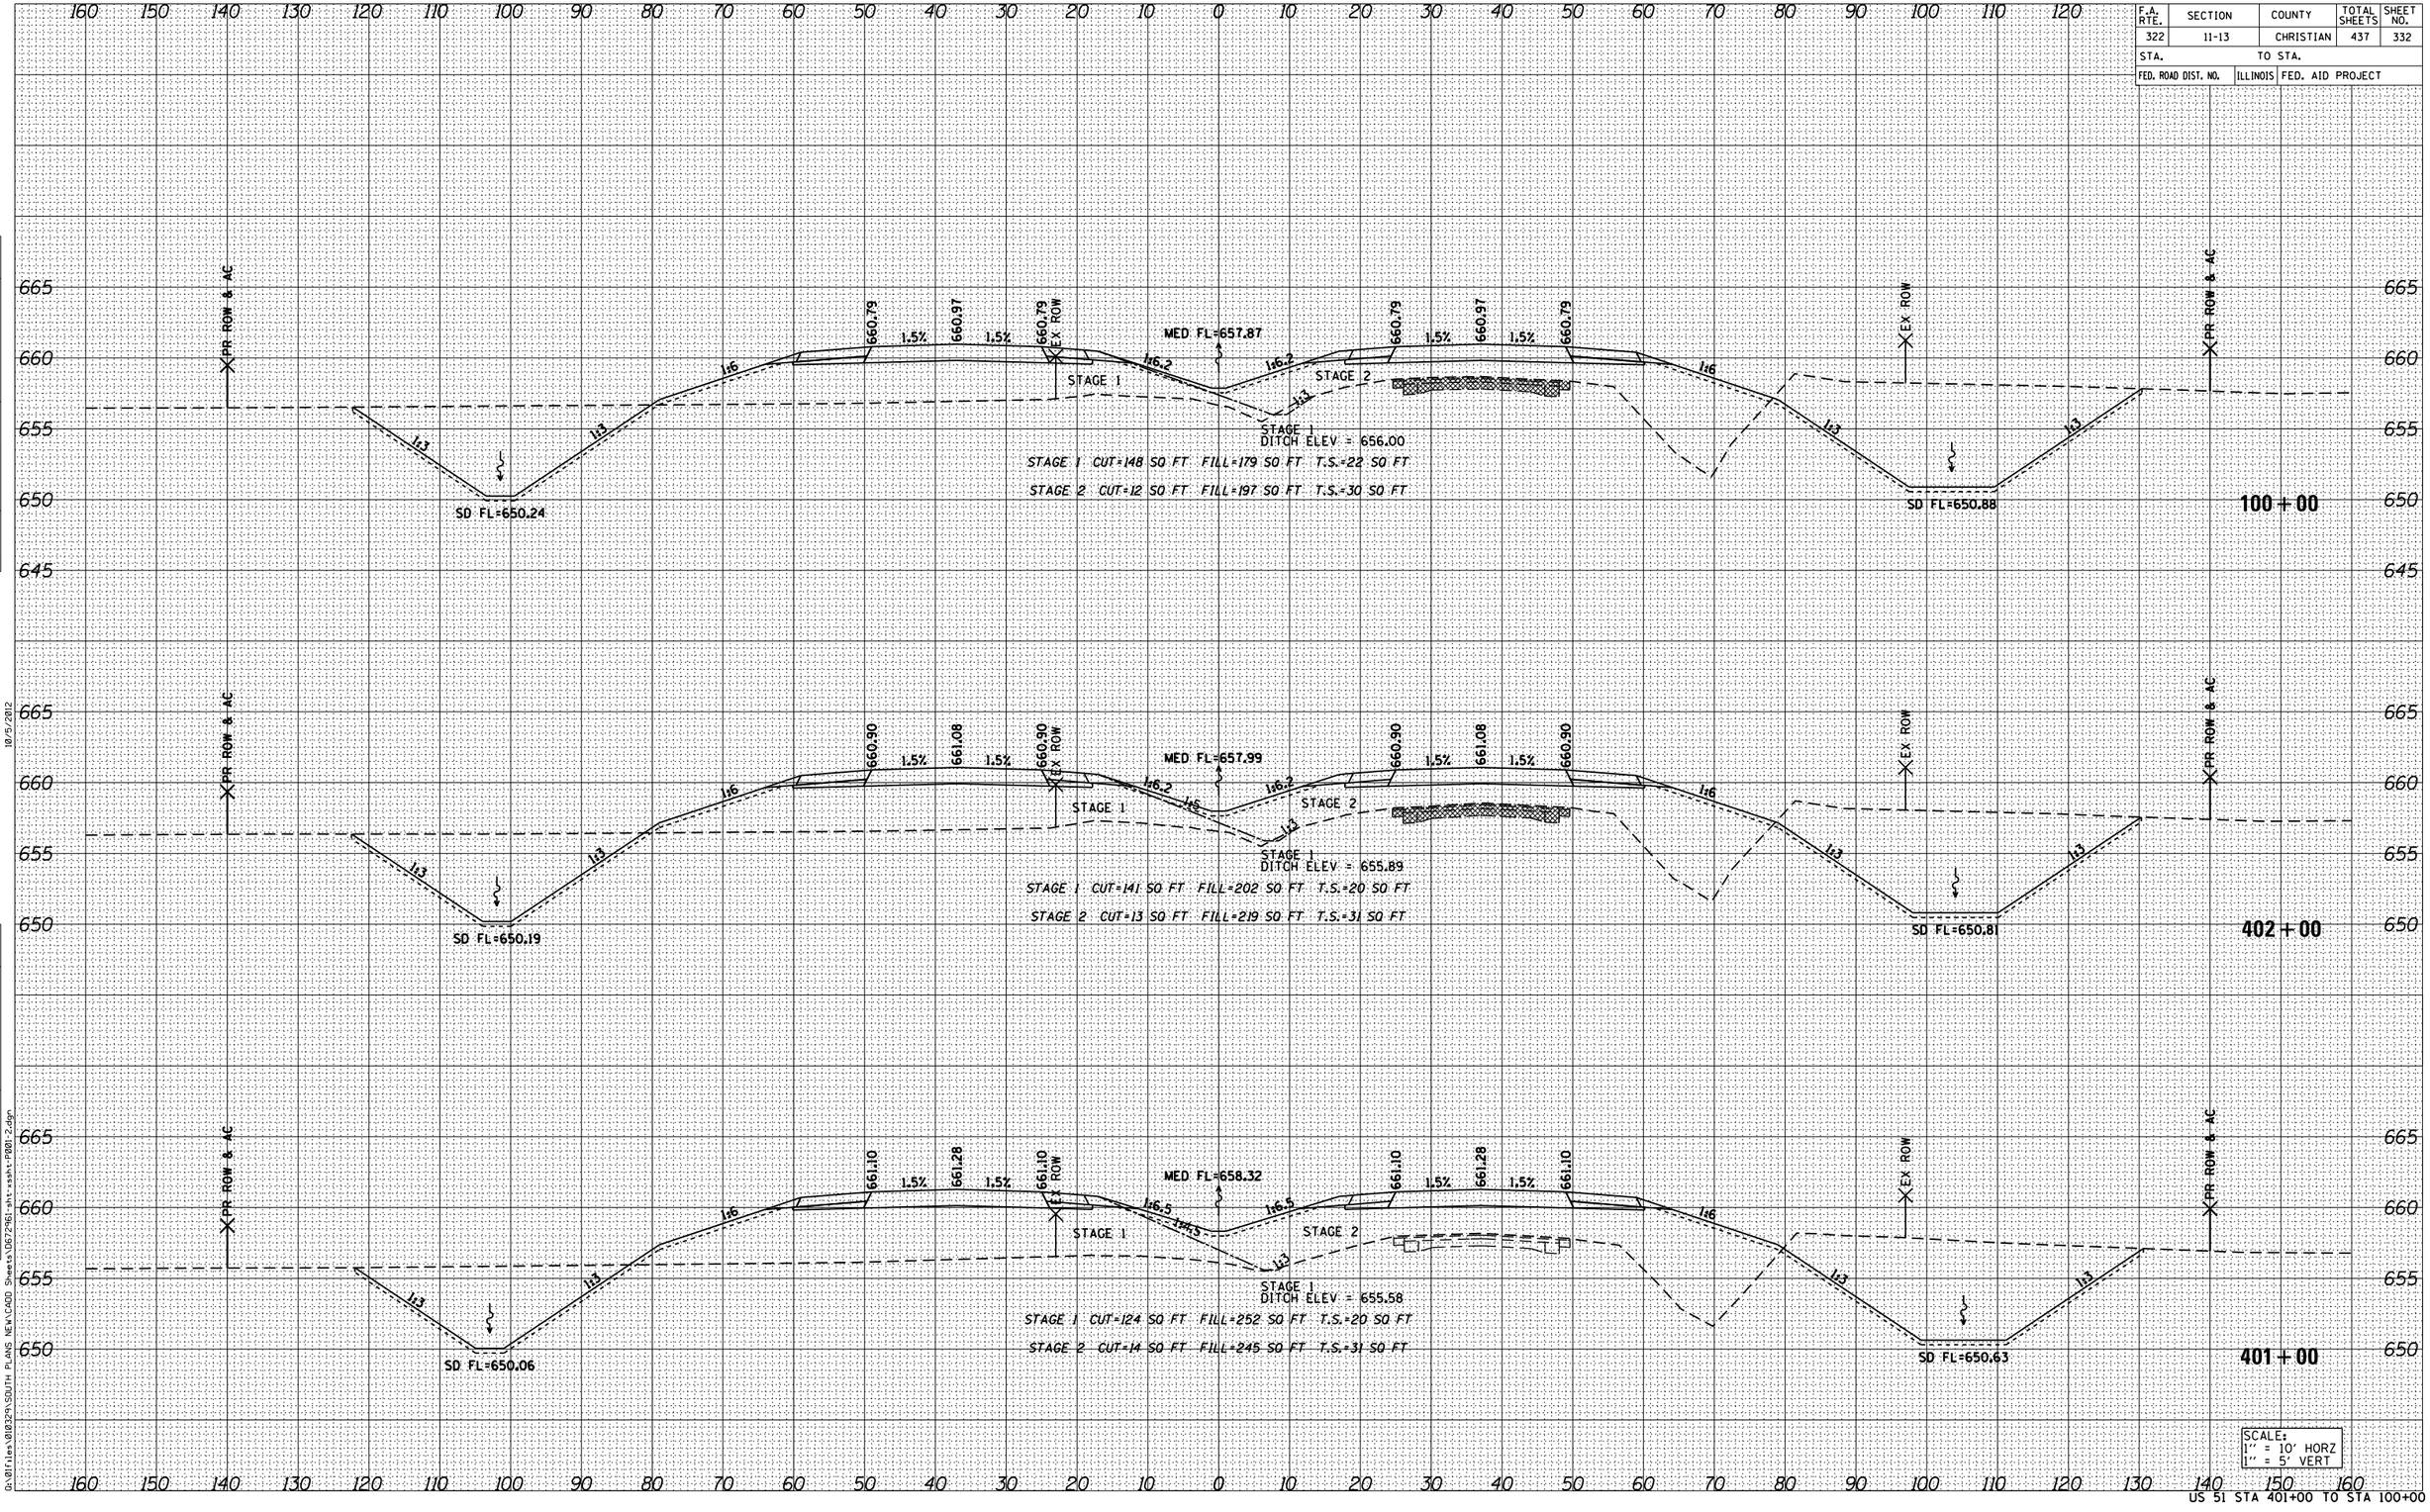

SCALE:
1" = 10' HORZ
1" = 5' VERT

US 51 STA 401+00 TO STA 100+00