72961

F.A. RTE.	SECTION	COUNTY	TOTAL SHEETS	SHEET NO.
322	11-13	CHRISTIAN	437	337
STA.		TO STA.		
FED. ROAD DIST. NO.	ILLINOIS	FED. AID PROJECT		

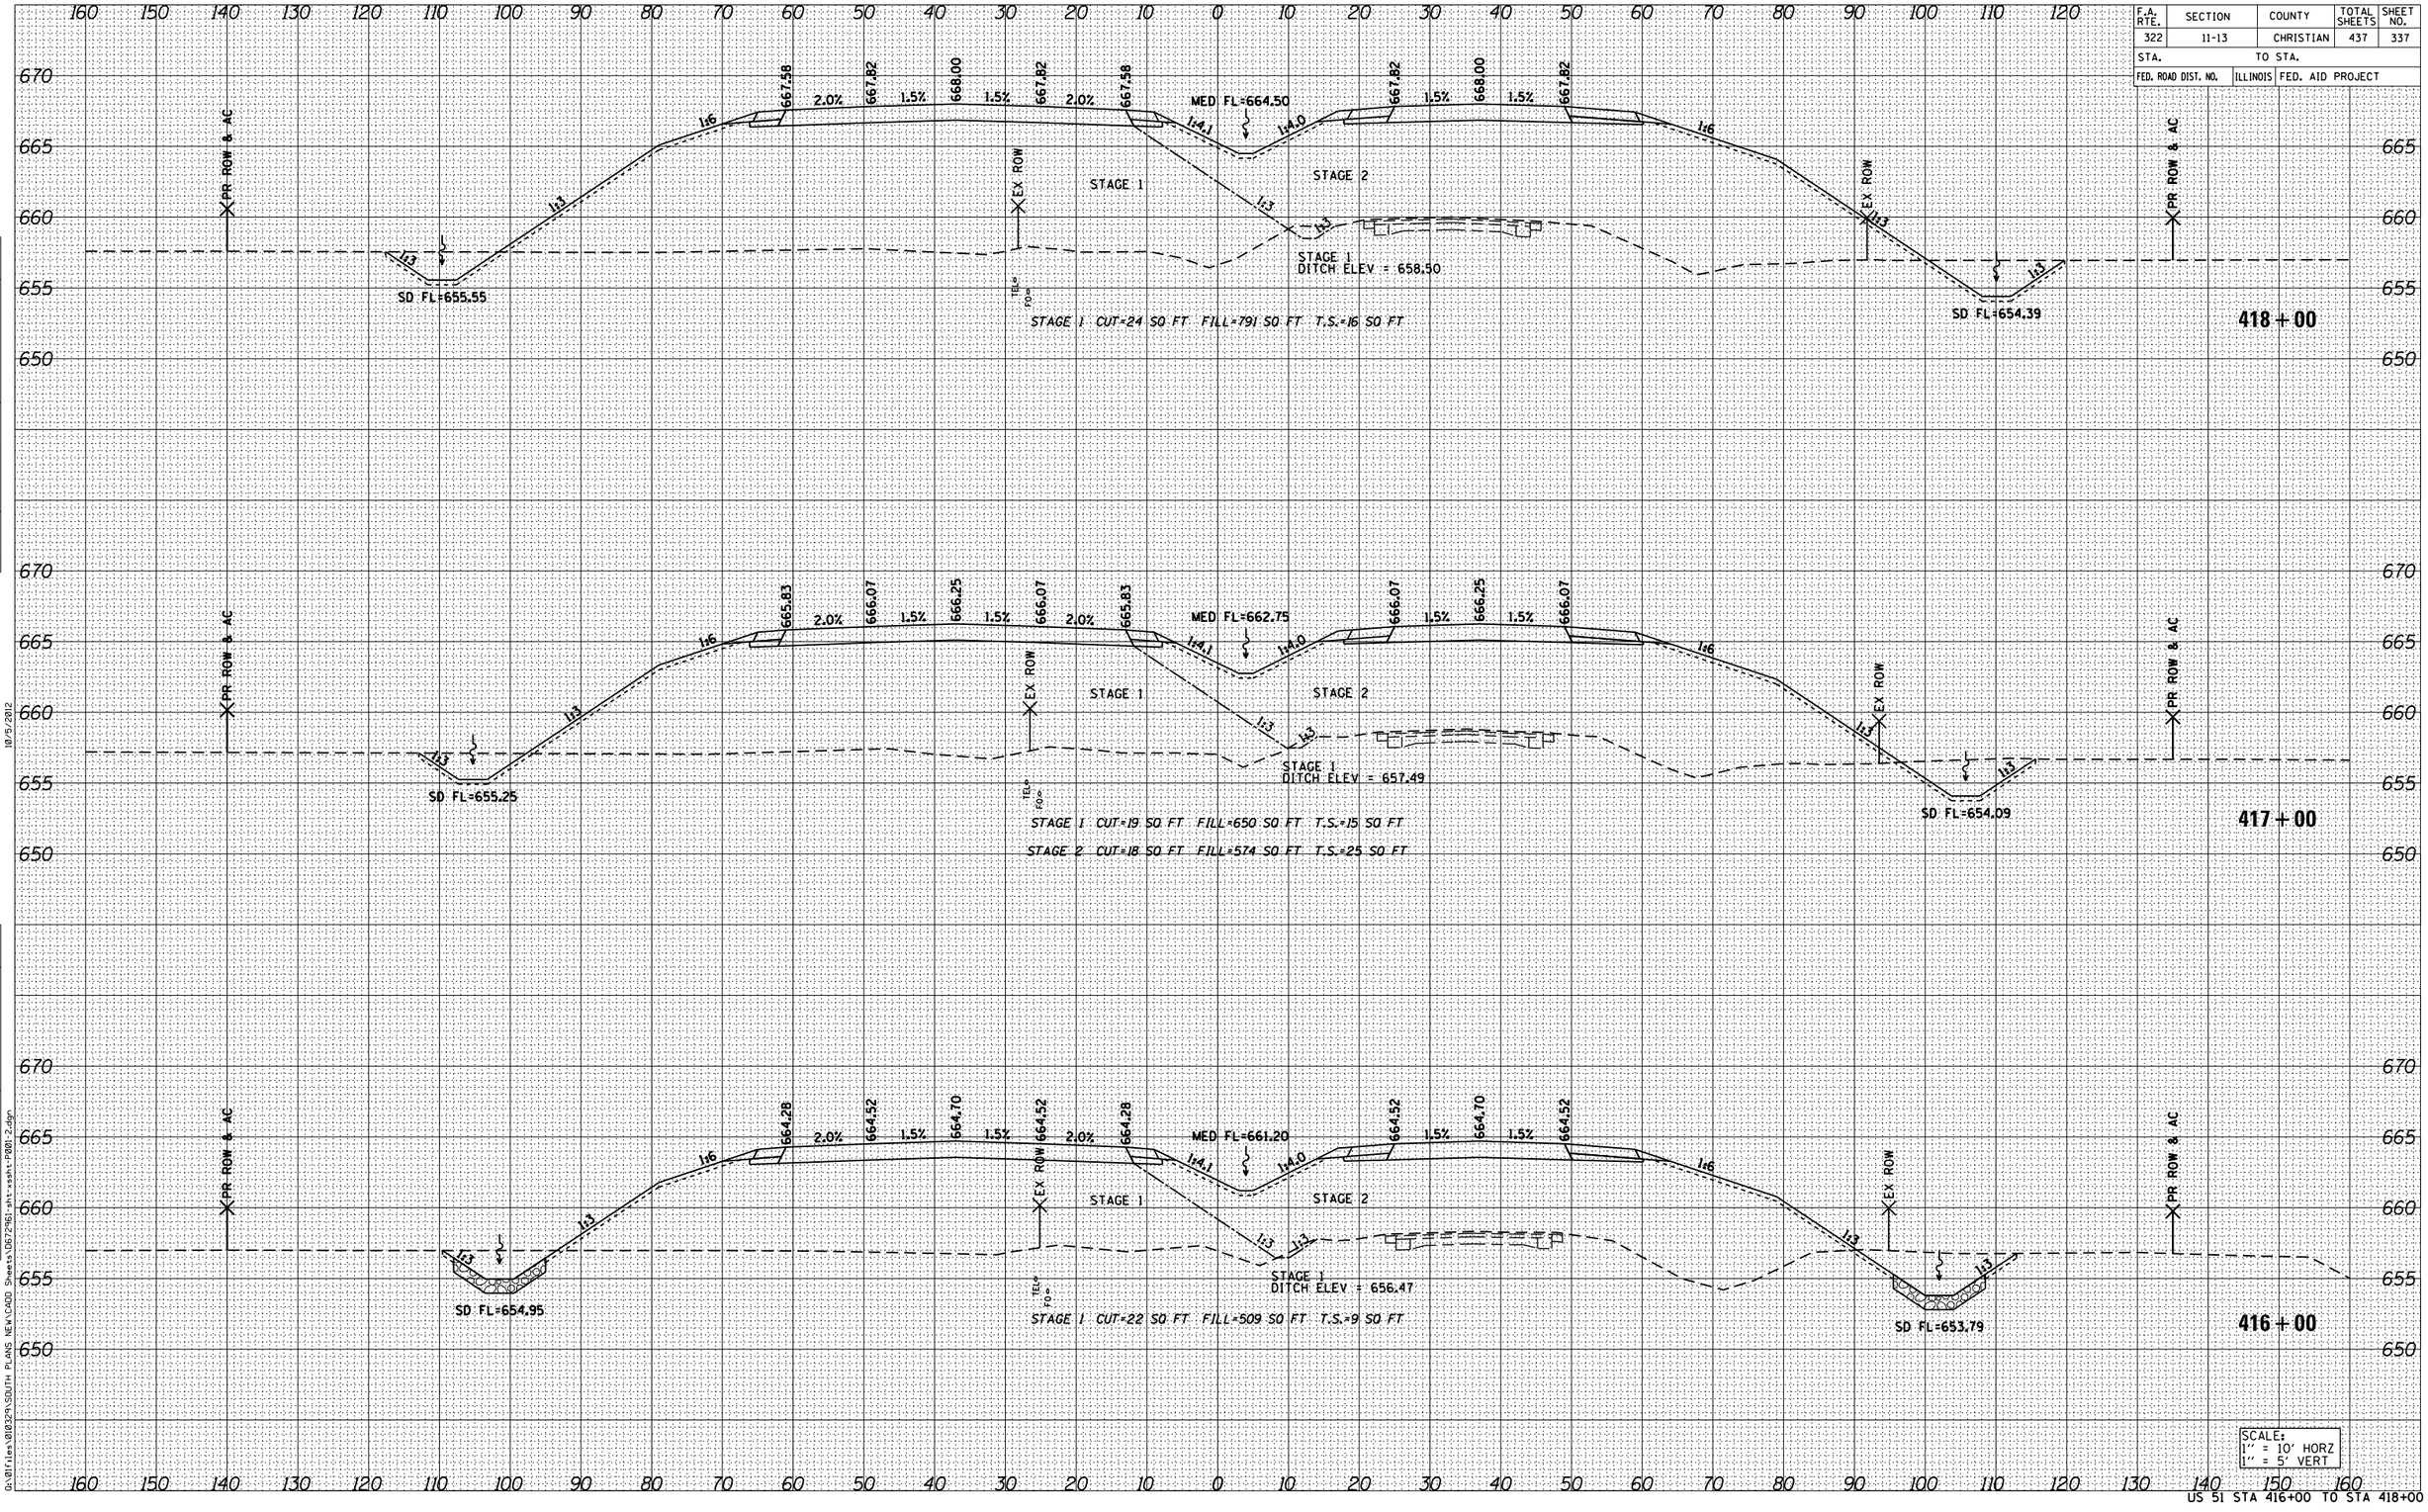

FINAL SURVEY	NOTE BOOK	NO.
SURVEYED		
PLOTTED		
TEMPLATE		
AREAS		
AREAS CHECKED		

BY	DATE

ORIGINAL SURVEY	NOTE BOOK	NO.
SURVEYED		
PLOTED		
TEMPLATE		
AREAS		
AREAS CHECKED		

BY	DATE

SCALE:
1" = 10' HORZ
1" = 5' VERT

10/5/2012

G:\Office\80323\SOUTH PLANS NEW\CADD Sheets\D672961-sht-xsht-PROD-2.dgn

US 51 STA 416+00 TO STA 418+00