72961

F.A. RTE.	SECTION	COUNTY	TOTAL SHEETS	SHEET NO.
322	11-13	CHRISTIAN	437	340
STA.		TO STA.		
FED. ROAD DIST. NO.	ILLINOIS	FED. AID PROJECT		

FINAL SURVEY		BY	DATE
NOTE BOOK	SURVEYED		
	PLOTTED		
	TEMPLATE		
	AREAS		
NO.	AREAS CHECKED		

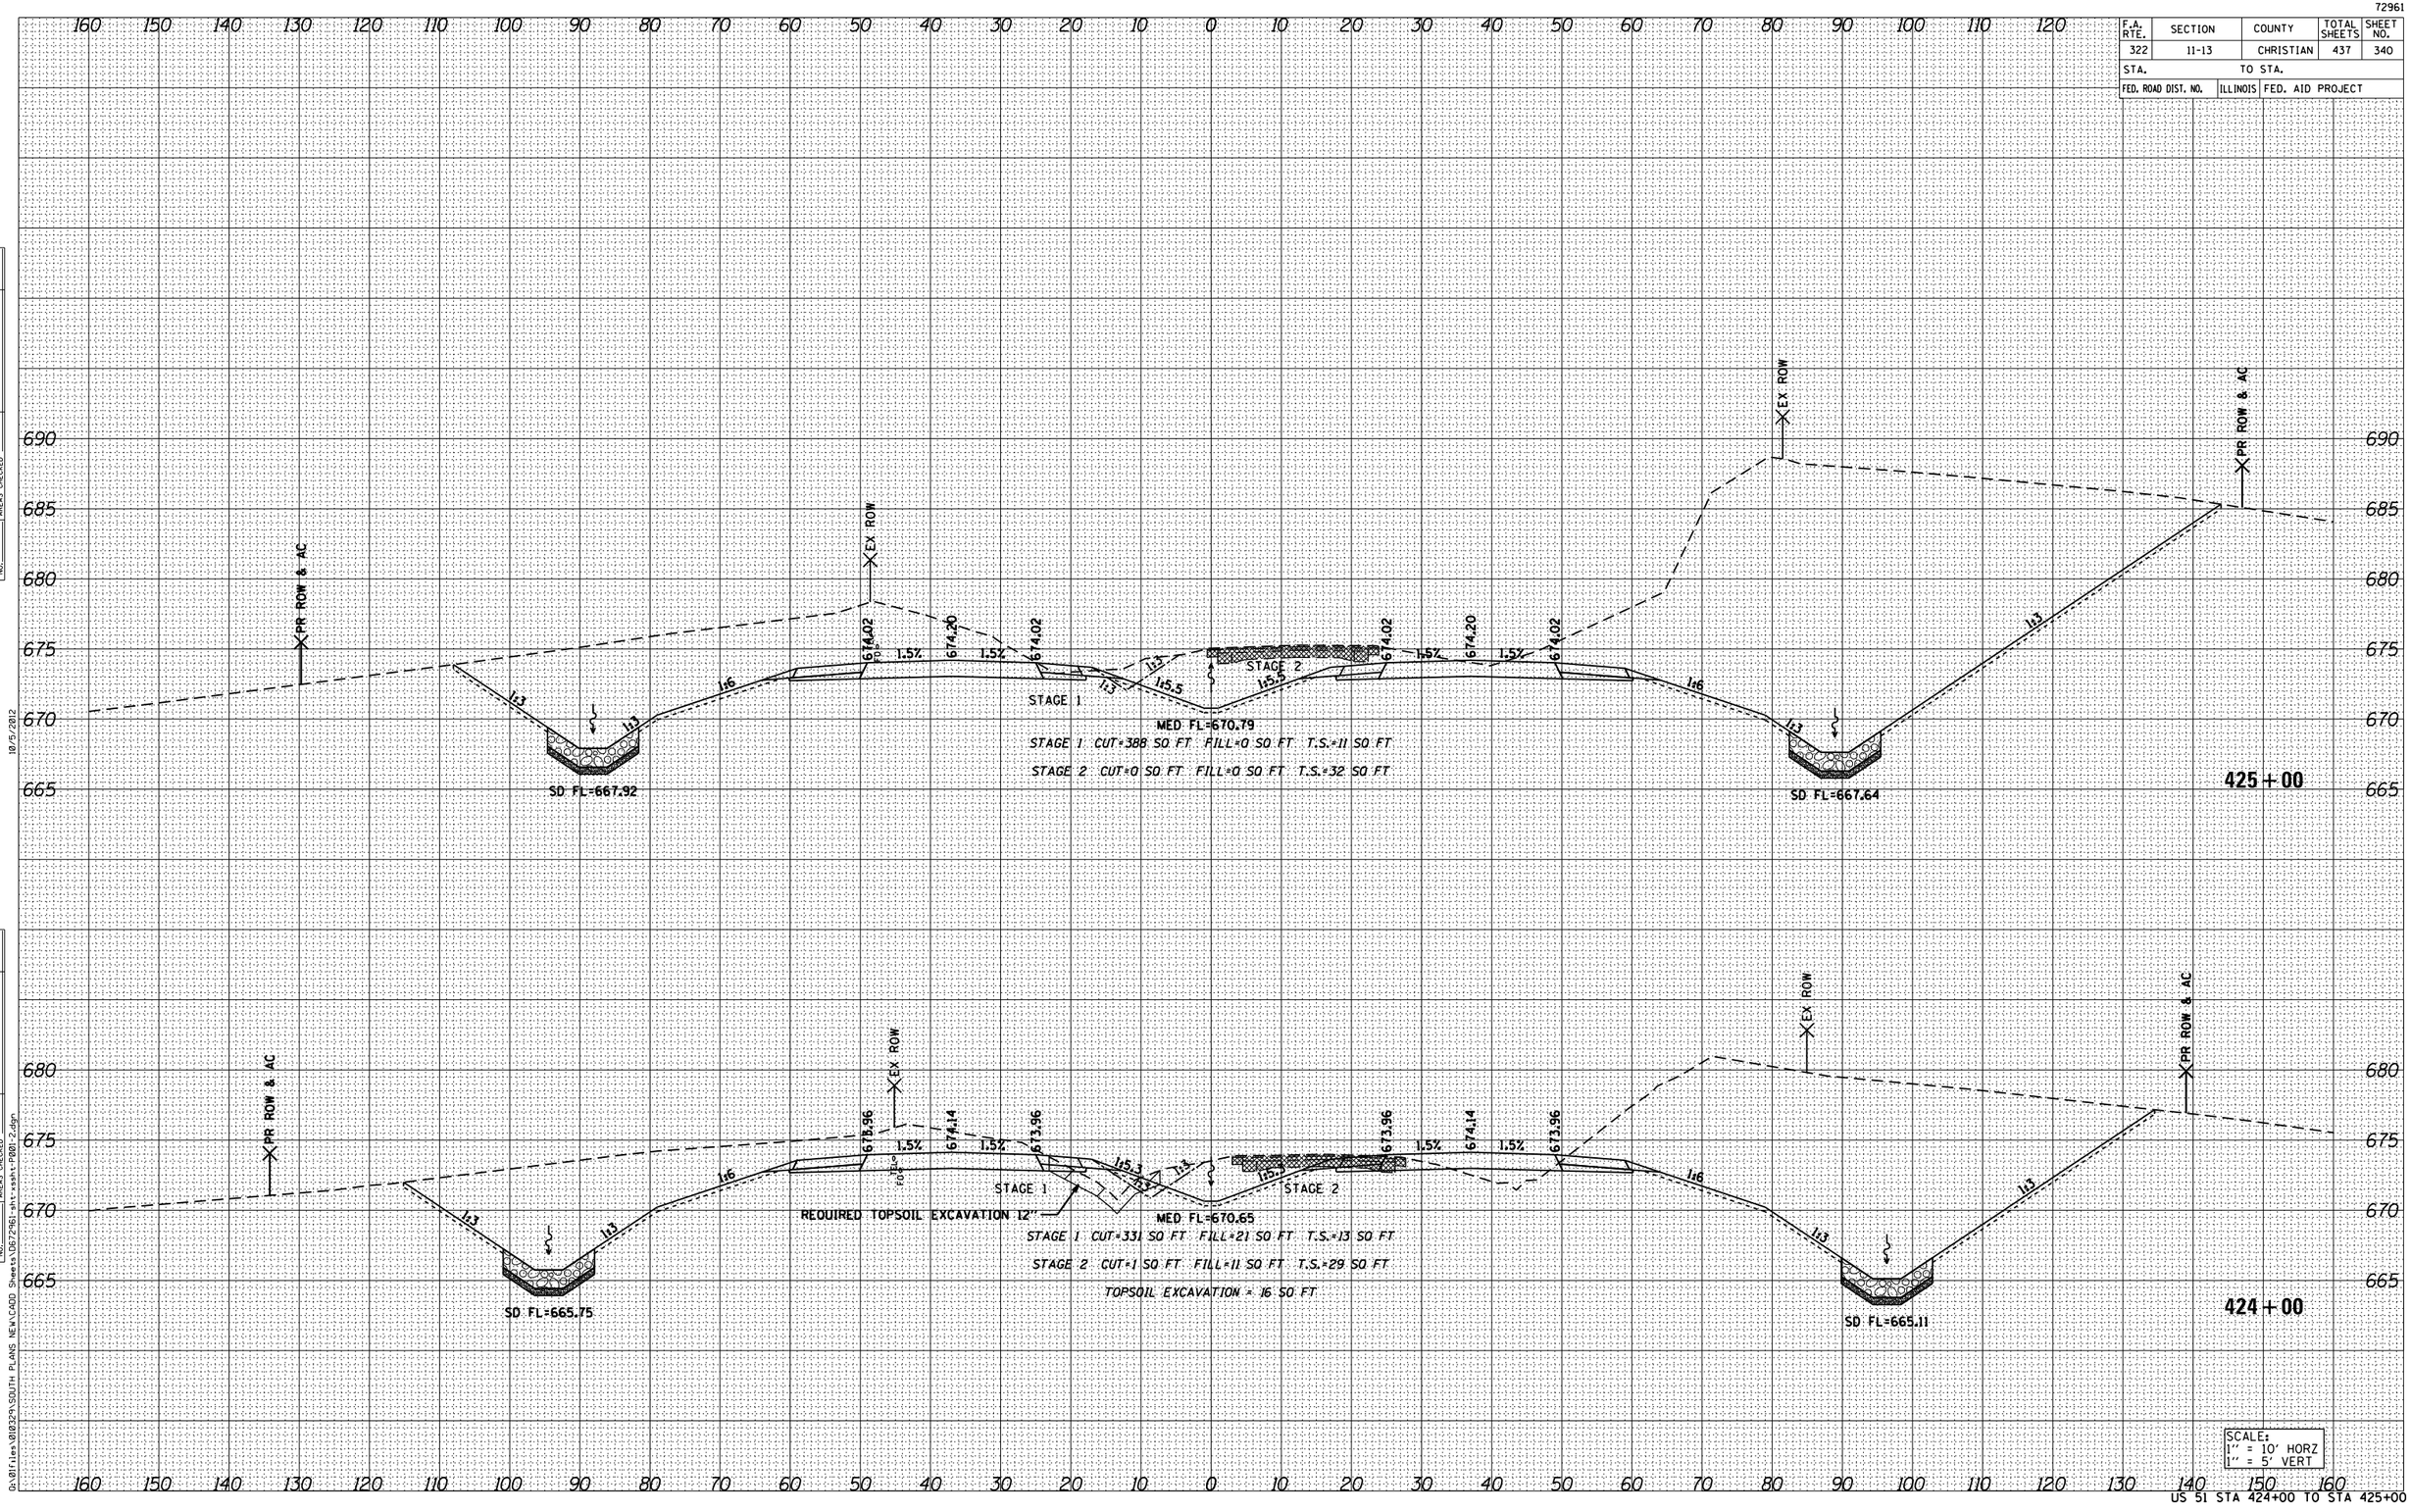

ORIGINAL SURVEY		BY	DATE
NOTE BOOK	SURVEYED		
	PLOTED		
	TEMPLATE		
	AREAS		
NO.	AREAS CHECKED		

10/5/2012

Q:\Projects\010329\SOUTH PLANS NEW\CADD Sheets\D672961-sht-xsht-P001-2.dgn

US 51 STA 424+00 TO STA 425+00