72961

F.A. RTE.	SECTION	COUNTY	TOTAL SHEETS	SHEET NO.
322	11-13	CHRISTIAN	437	382
STA.		TO STA.		
FED. ROAD DIST. NO.	ILLINOIS	FED. AID PROJECT		

FINAL SURVEY		BY	DATE
NOTE BOOK	SURVEYED		
	PLOTTED		
	TEMPLATE		
	AREAS		
NO.	AREAS CHECKED		

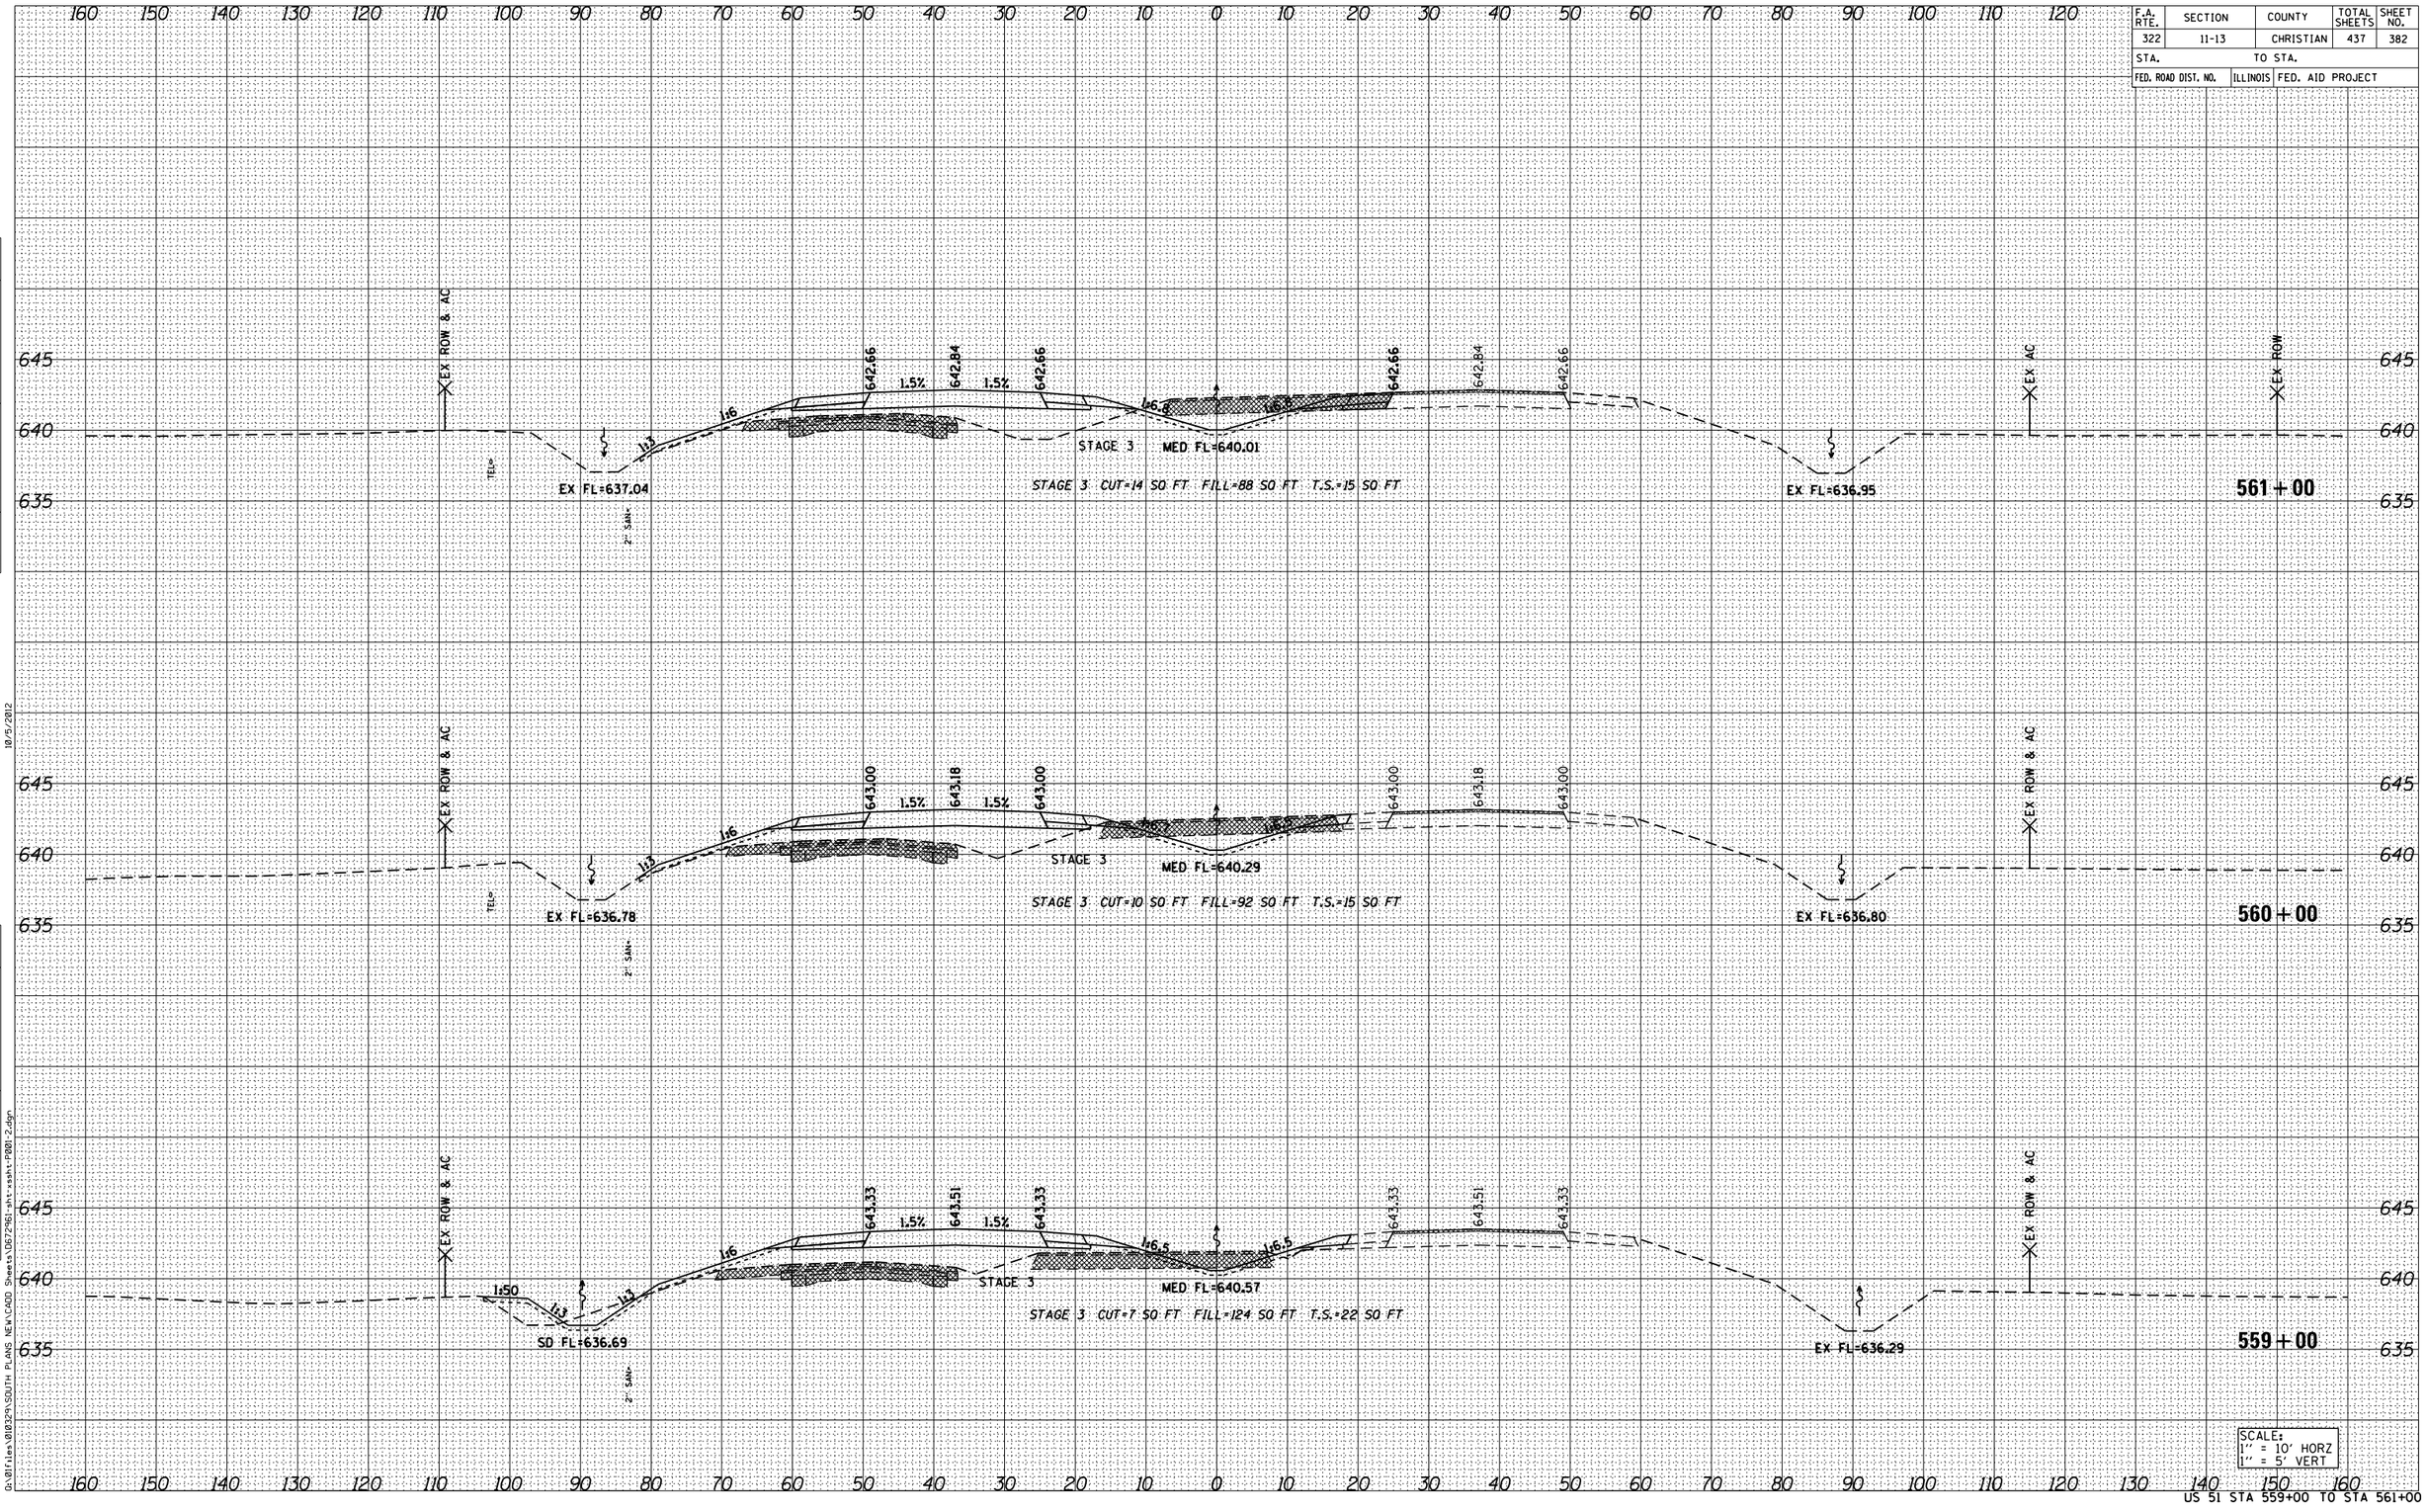

SCALE:
1" = 10' HORZ
1" = 5' VERT

US 51 STA 559+00 TO STA 561+00

10/5/2012

G:\01Files\01032\SOUTH PLANS NEW\CADD Sheets\D67296J-sht-ssht-PR01-2.dgn