72961

F.A. RTE.	SECTION	COUNTY	TOTAL SHEETS	SHEET NO.
322	11-13	CHRISTIAN	437	423
STA. 100+00.00		TO STA. 102+00.00		
FED. ROAD DIST. NO.	ILLINOIS	FED. AID PROJECT		

FINAL SURVEY		BY	DATE
NOTE BOOK	SURVEYED		
NO.	PLOTTED		
	TEMPLATE		
	AREAS		
	AREAS CHECKED		

ORIGINAL SURVEY		BY	DATE
NOTE BOOK	SURVEYED		
NO.	PLOTTED		
	TEMPLATE		
	AREAS		
	AREAS CHECKED		

10/5/2012

G:\Files\01032\SOUTH PLANS NEW\CADD Sheets\72961-sht-sash-US51Reloc.dgn

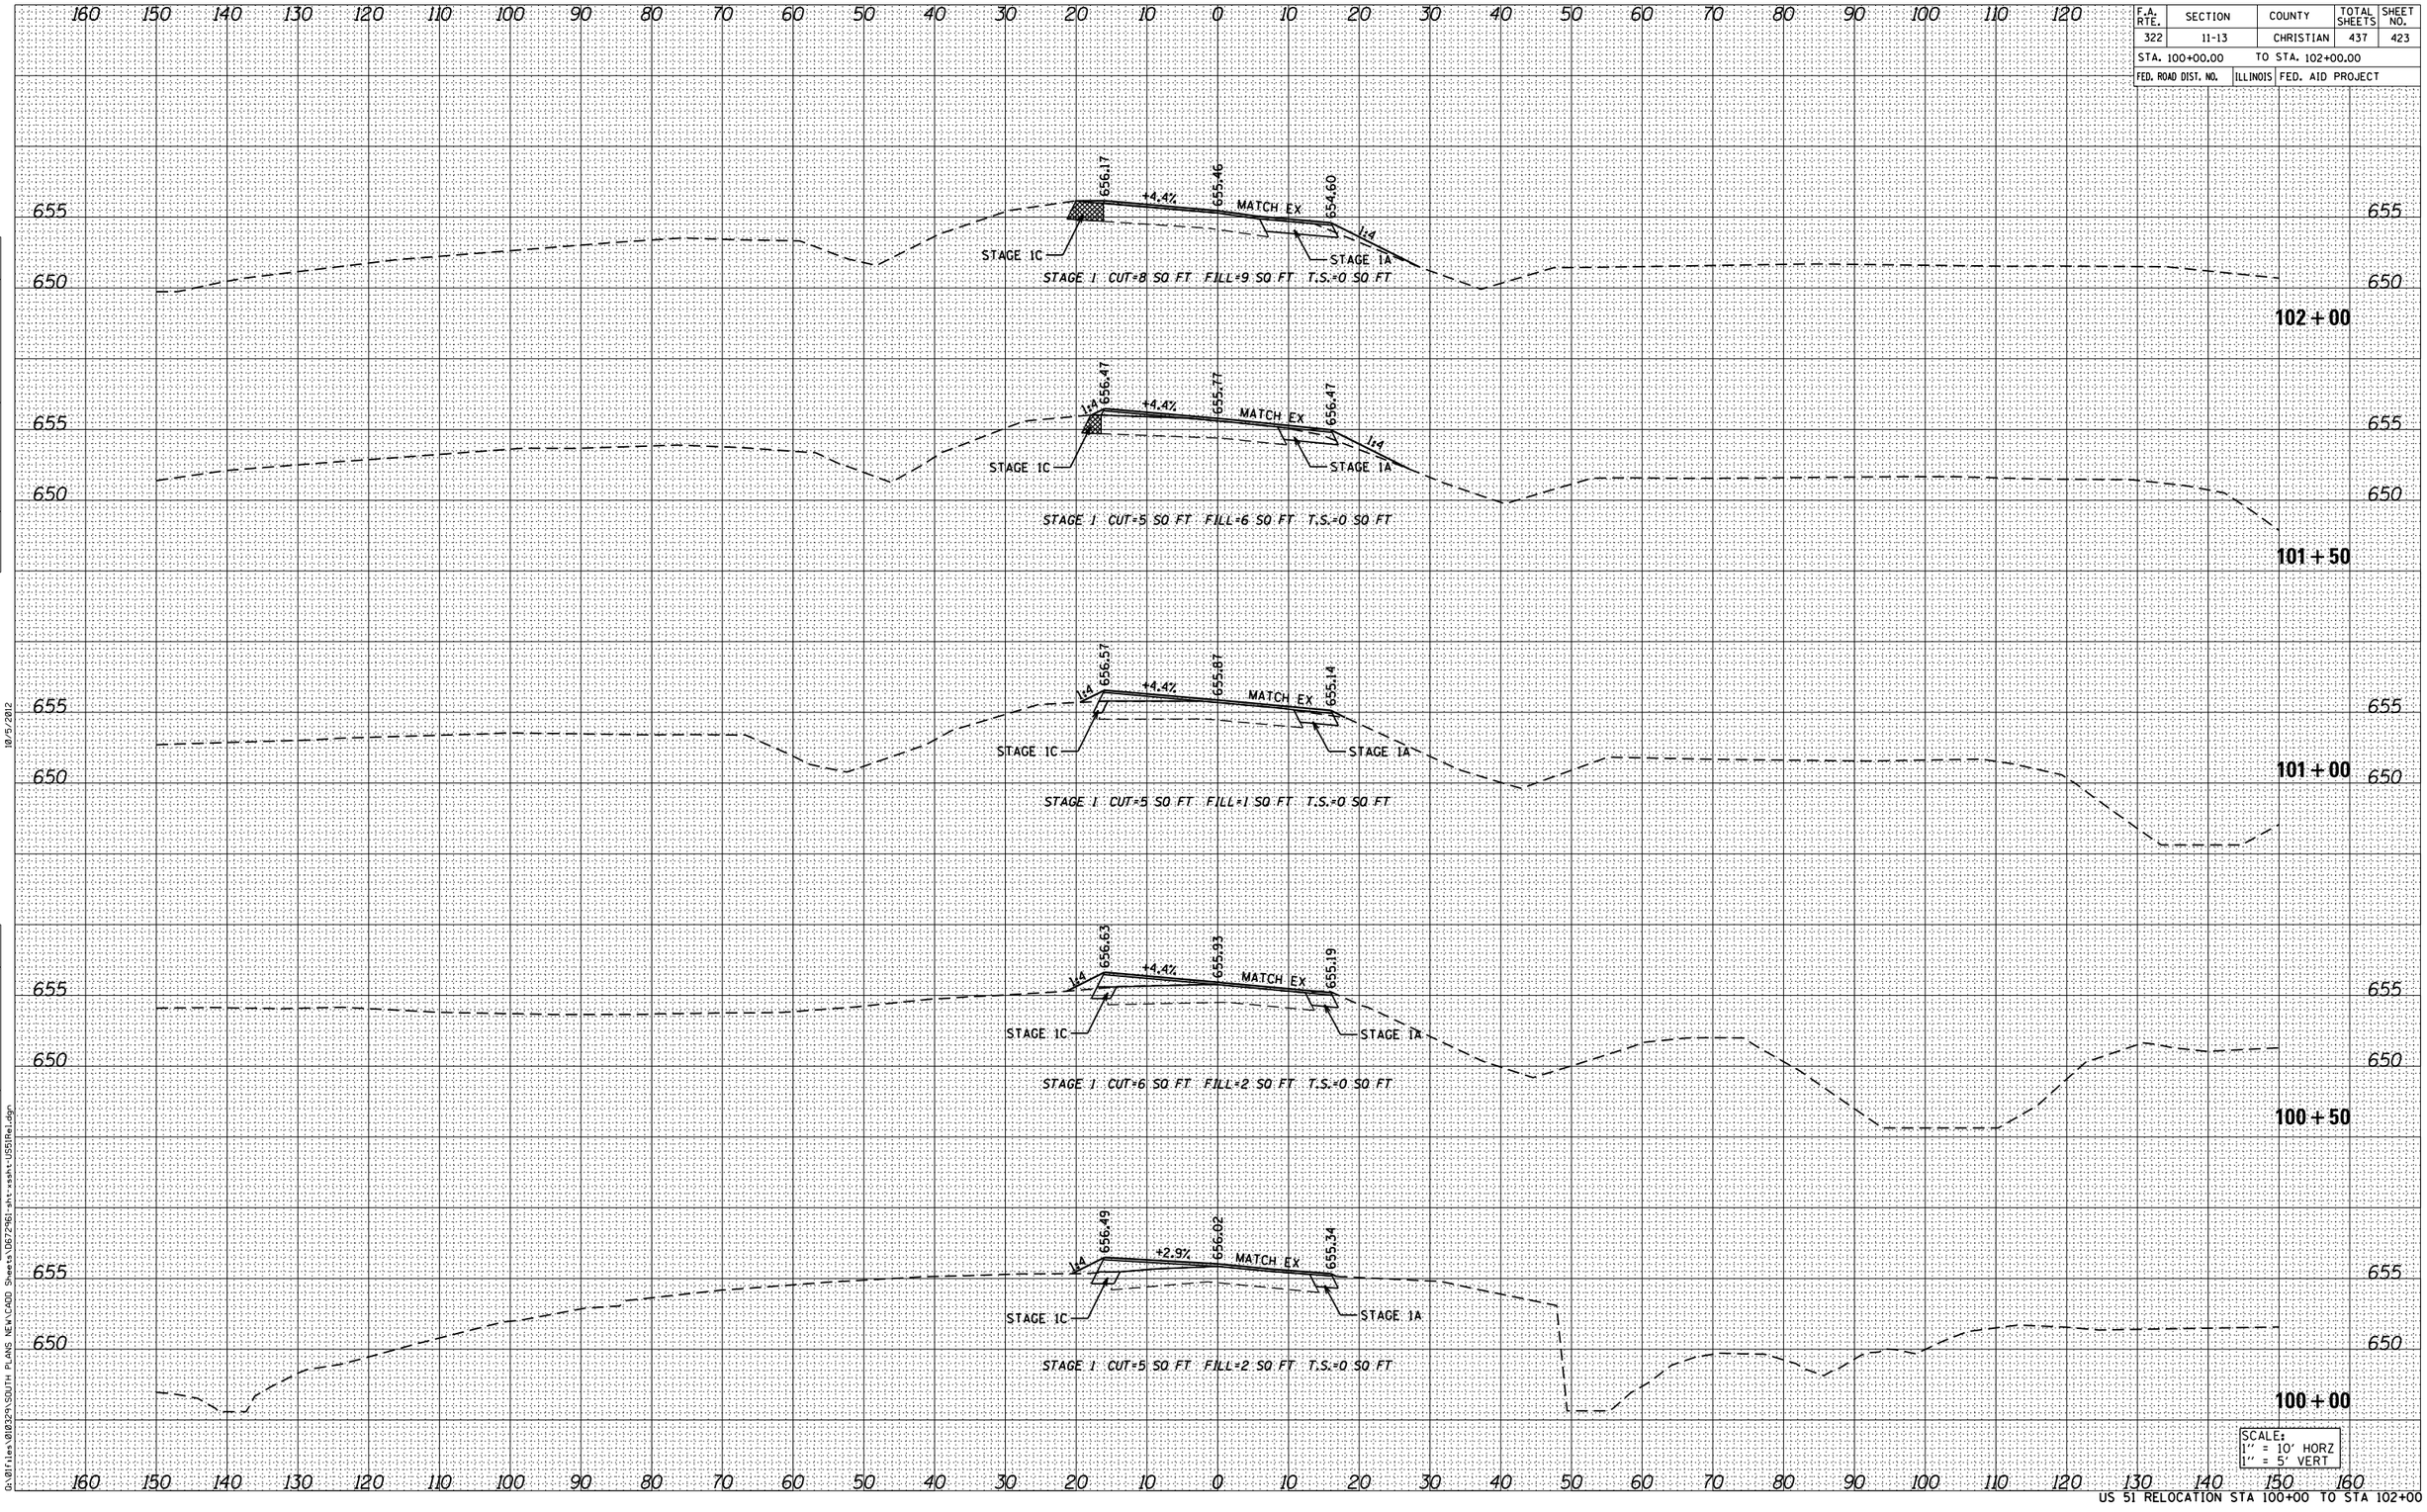

SCALE:
1" = 10' HORZ
1" = 5' VERT

US 51 RELOCATION STA 100+00 TO STA 102+00