72961

F.A. RTE.	SECTION	COUNTY	TOTAL SHEETS	SHEET NO.
322	11-13	CHRISTIAN	437	424

STA. 102+50.00 TO STA. 104+00.00

FED. ROAD DIST. NO. | ILLINOIS | FED. AID PROJECT

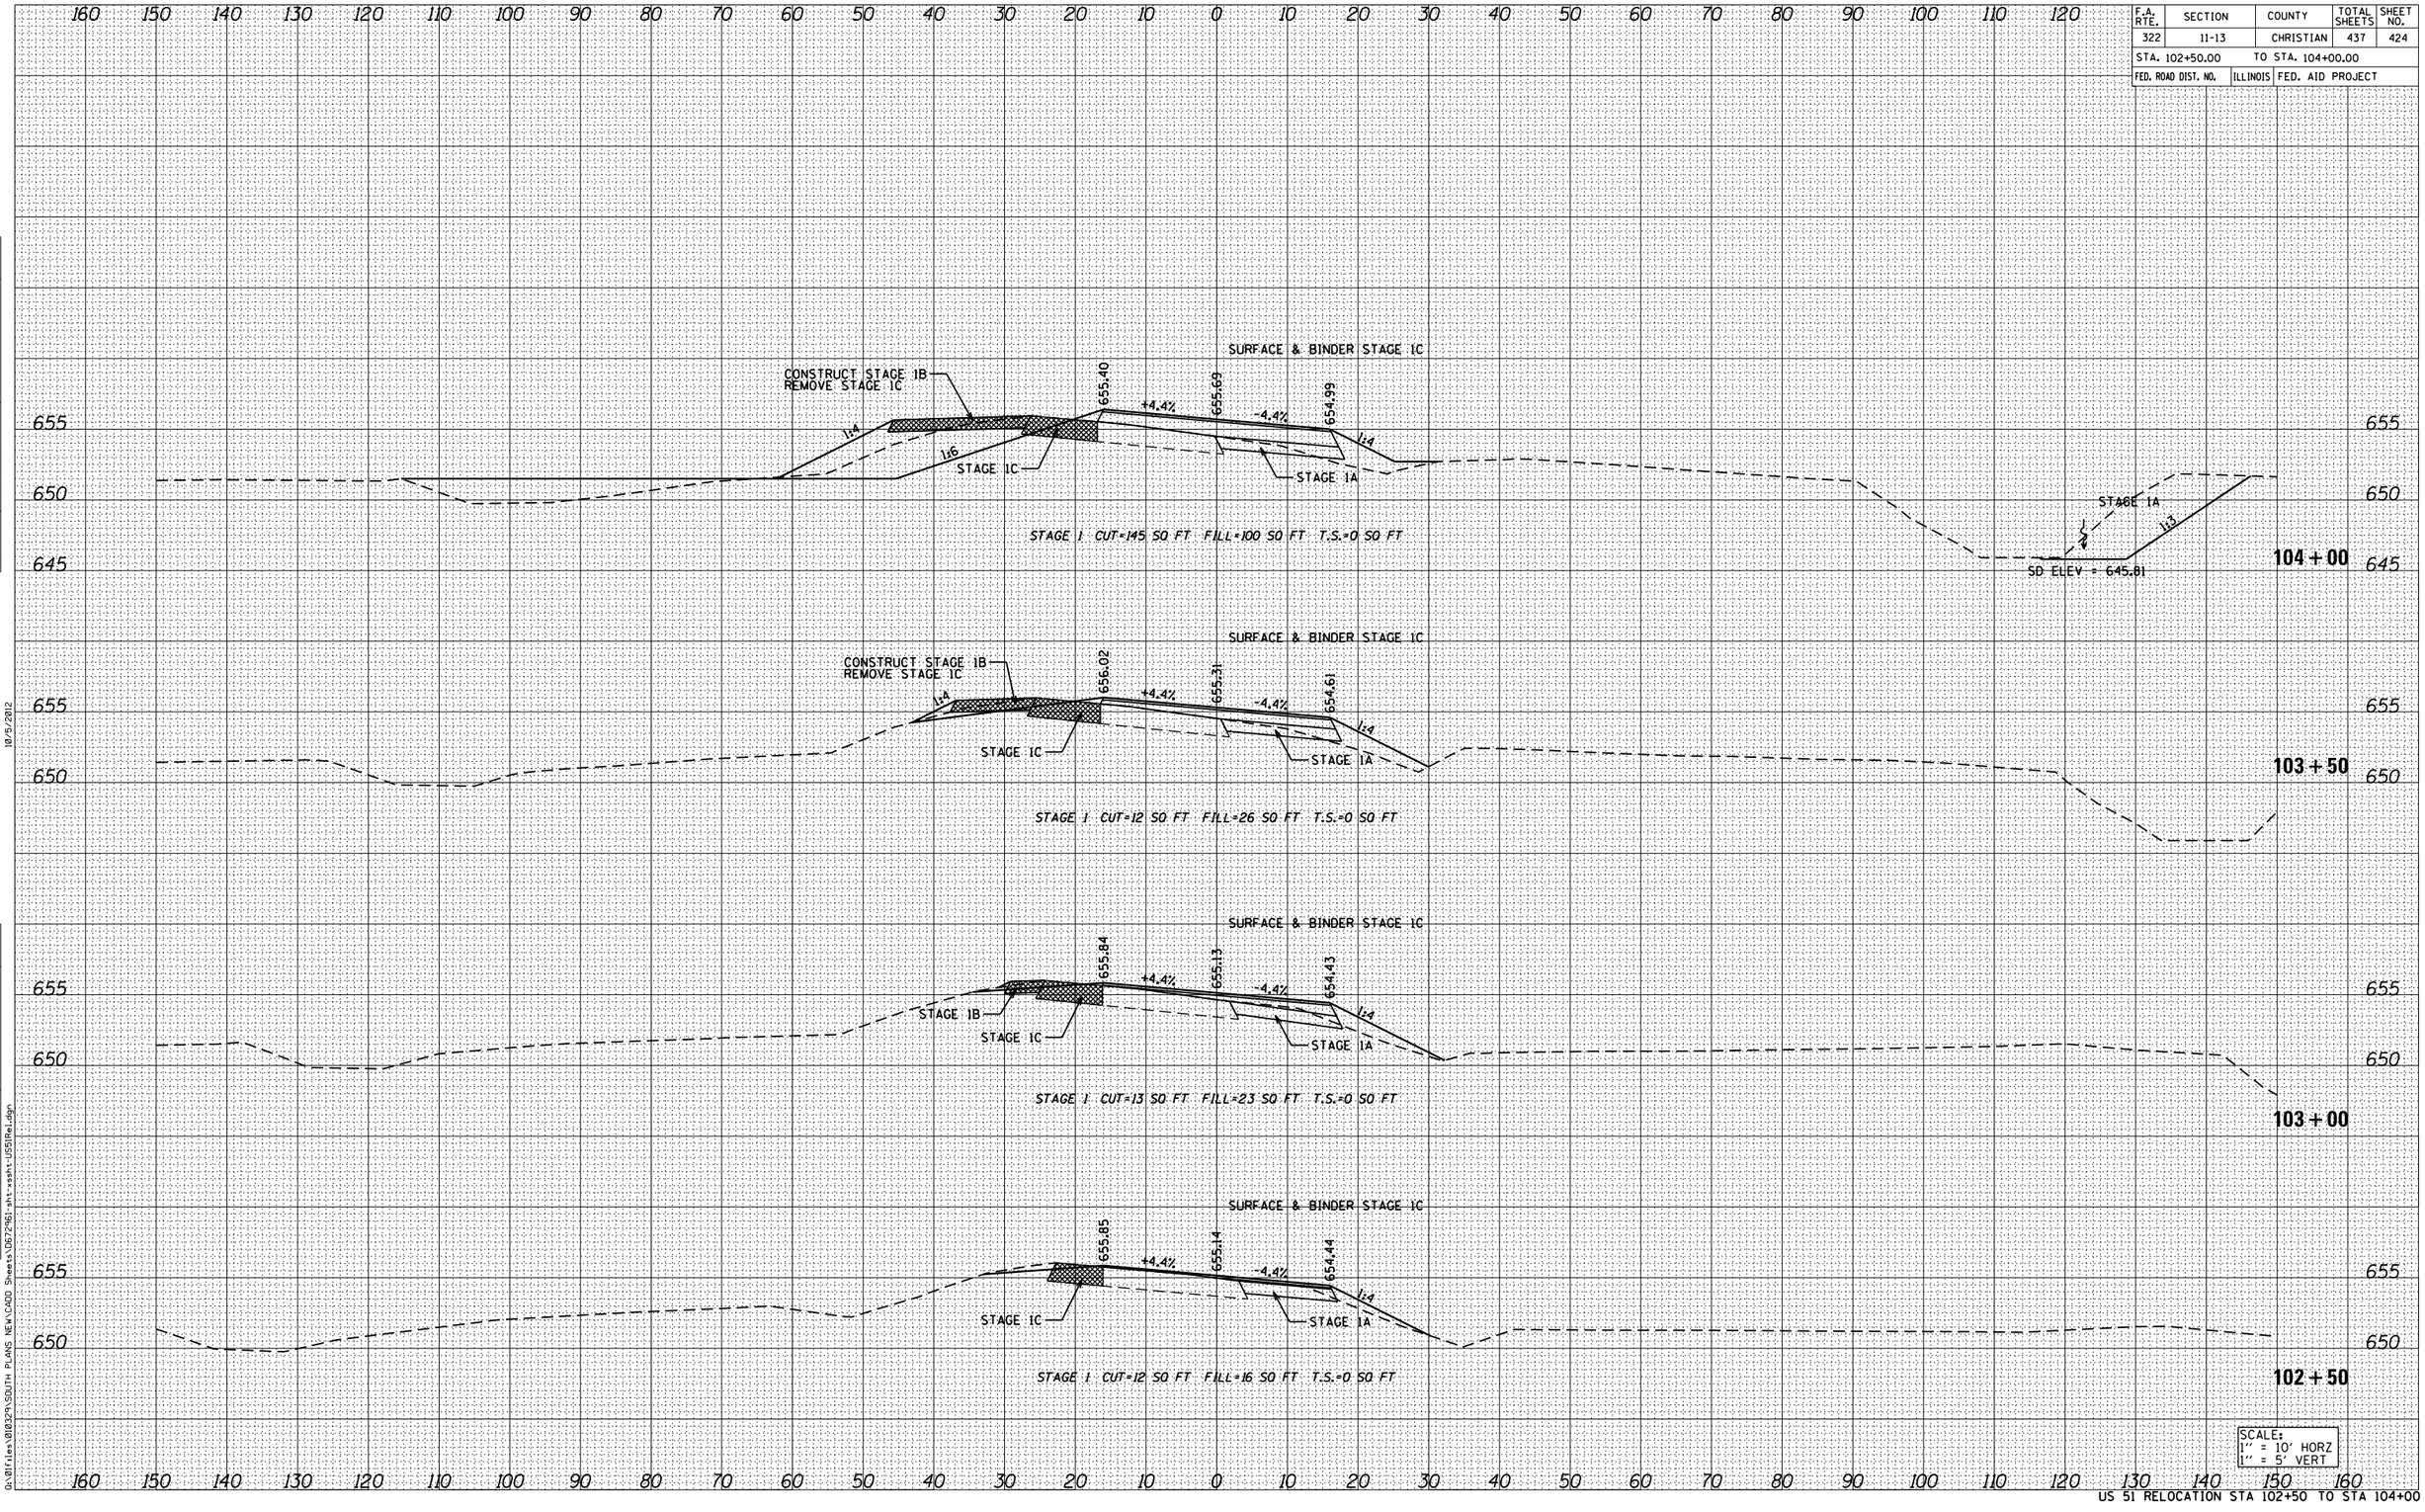

US 51 RELOCATION STA 102+50 TO STA 104+00

FINAL SURVEY | NOTE BOOK NO. | SURVEYED | PLOTTED | TEMPLATE | AREAS | AREAS CHECKED | BY | DATE

ORIGINAL SURVEY | NOTE BOOK NO. | SURVEYED | PLOTTED | TEMPLATE | AREAS | AREAS CHECKED | BY | DATE

10/5/2012

Q:\0Files\010329\SOUTH PLANS NEW\CADD Sheets\D672961-sht-xsht-US51Rel.dgn