72961

F.A. RTE.	SECTION	COUNTY	TOTAL SHEETS	SHEET NO.
322	11-13	CHRISTIAN	437	427
STA. 107+50.00		TO STA. 109+00.00		
FED. ROAD DIST. NO.	ILLINOIS	FED. AID PROJECT		

FINAL SURVEY	NOTE BOOK	NO.
SURVEYED		
PLOTTED		
TEMPLATE		
AREAS		
AREAS CHECKED		

BY	DATE

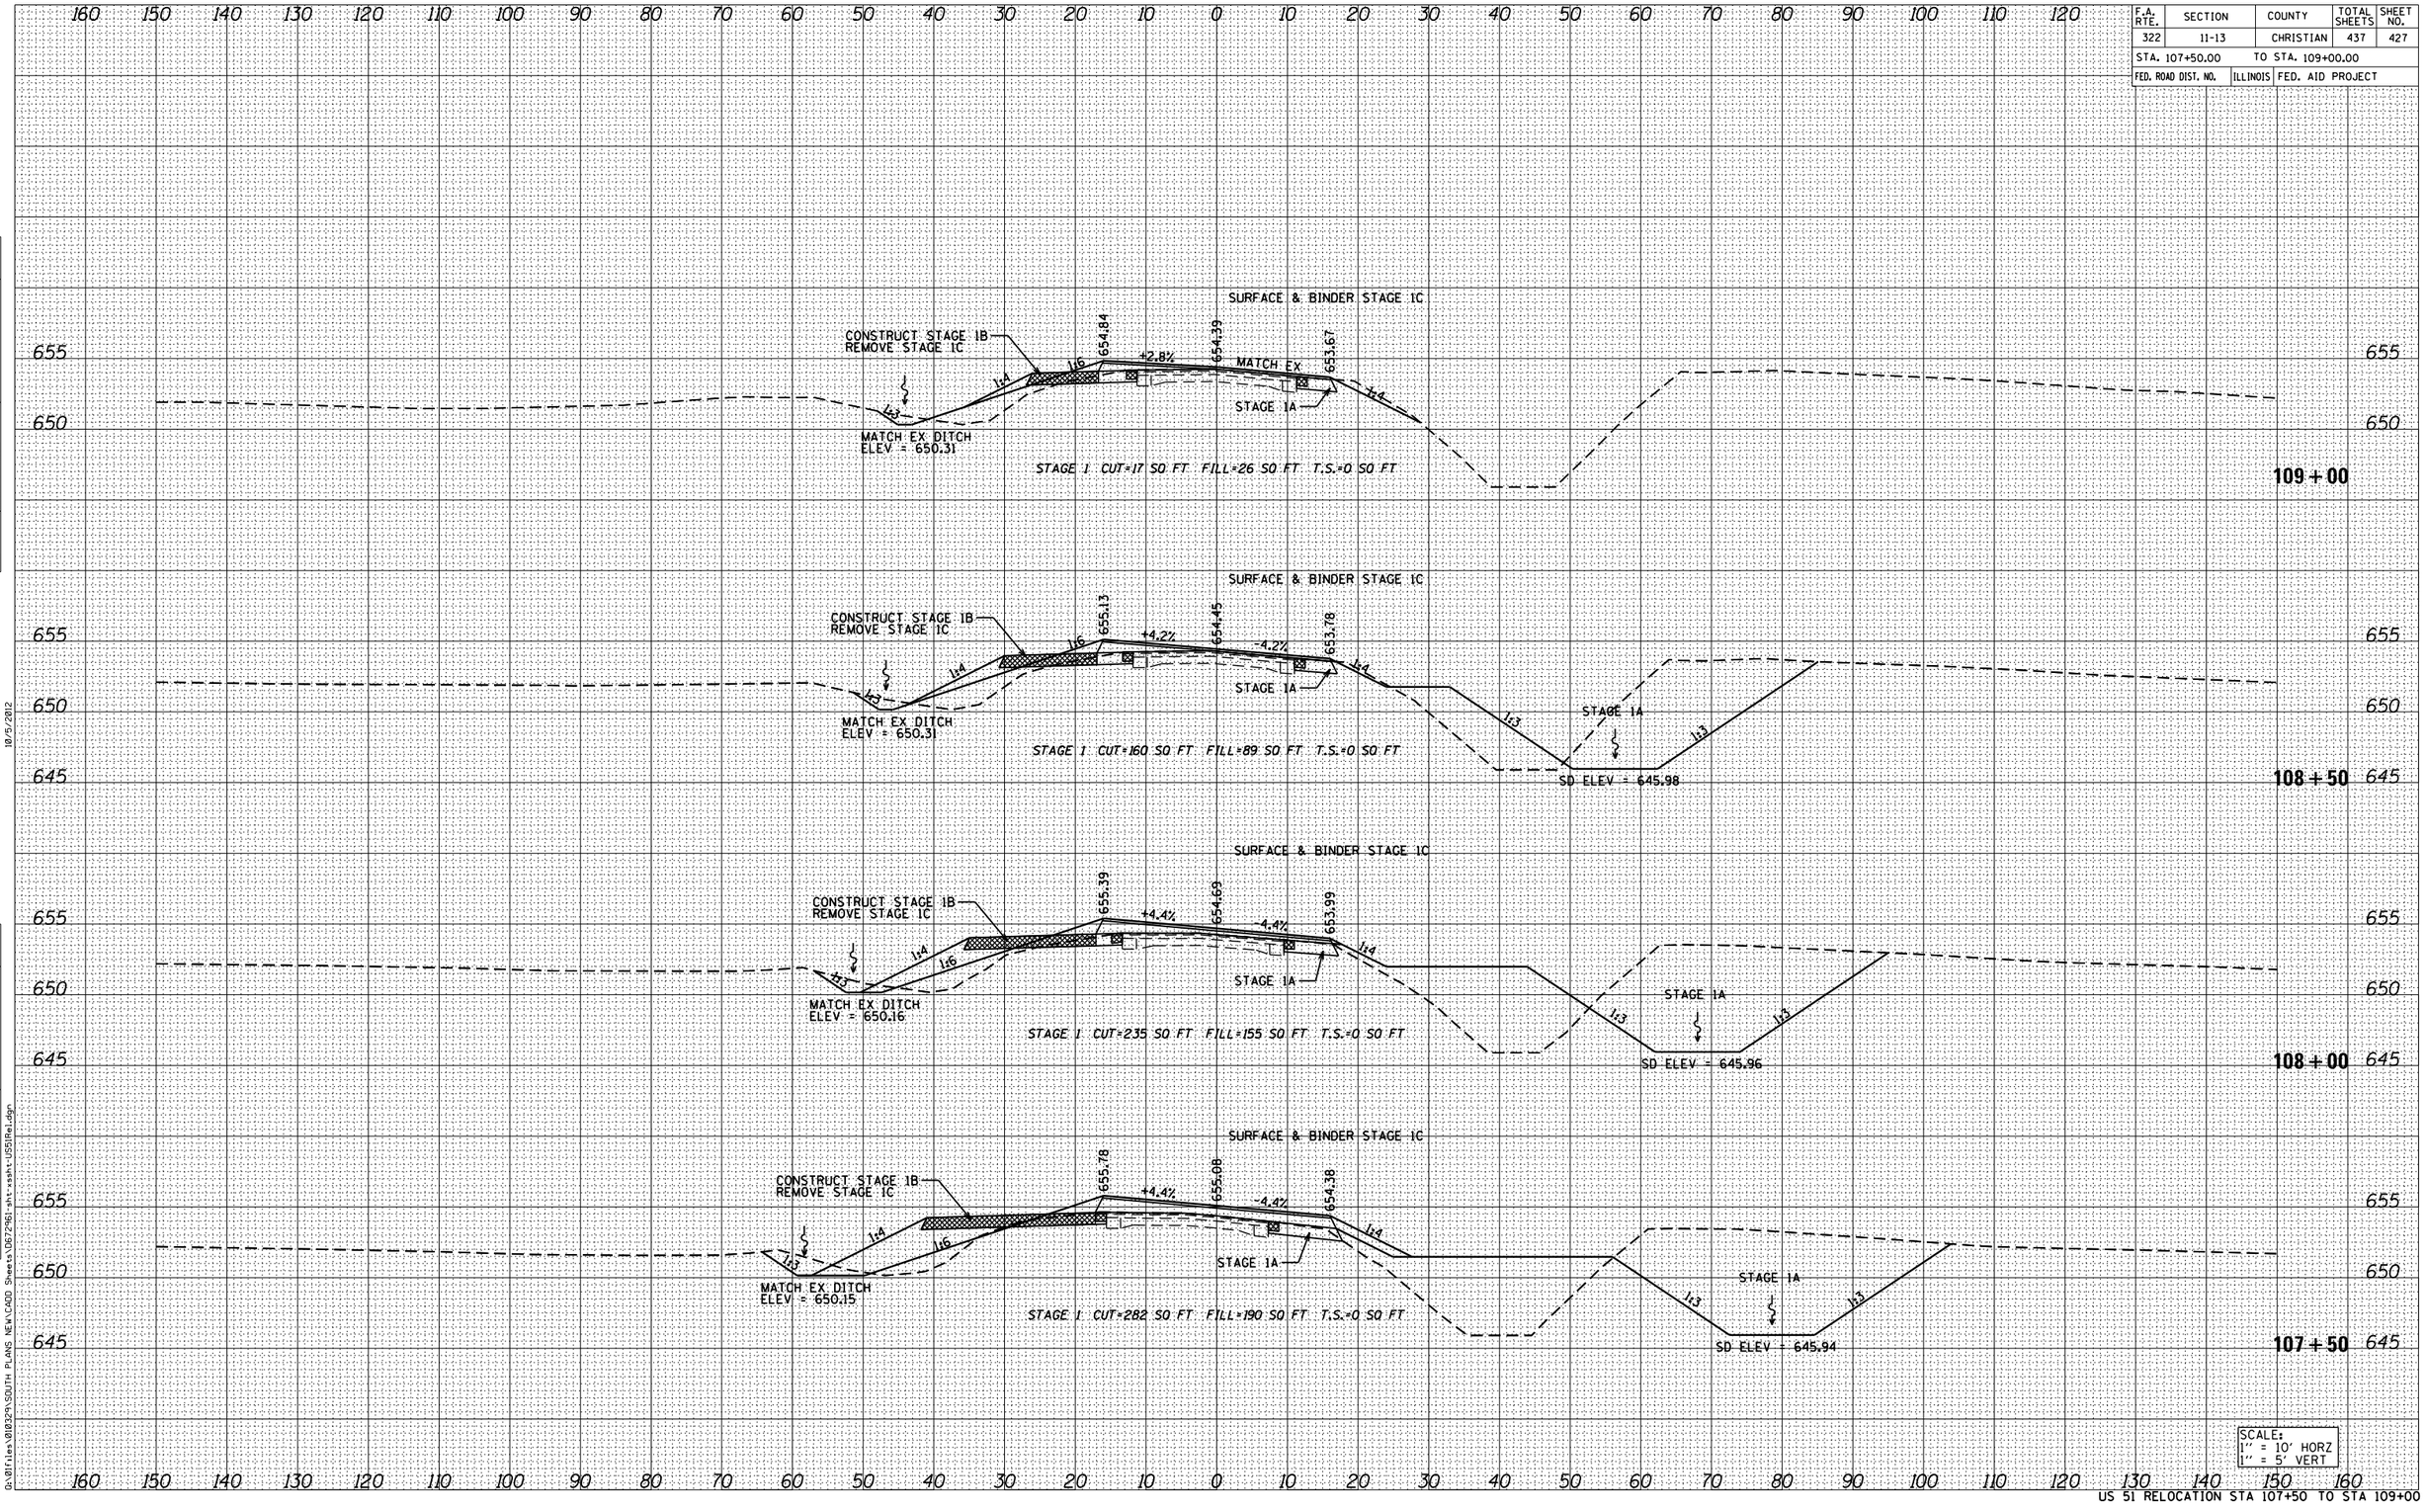

ORIGINAL SURVEY	NOTE BOOK	NO.
SURVEYED		
PLOTTED		
TEMPLATE		
AREAS		
AREAS CHECKED		

BY	DATE

SCALE:
1" = 10' HORZ
1" = 5' VERT

10/5/2012

G:\01files\010324\SOUTH PLANS NEW\CADD Sheets\D67296j-sht-xsht-US51Rel.dgn

US 51 RELOCATION STA 107+50 TO STA 109+00