72961

F.A. RTE.	SECTION	COUNTY	TOTAL SHEETS	SHEET NO.
322	11-13	CHRISTIAN	437	431
STA. 74+50.00		TO STA. 77+00.00		
FED. ROAD DIST. NO.	ILLINOIS	FED. AID PROJECT		

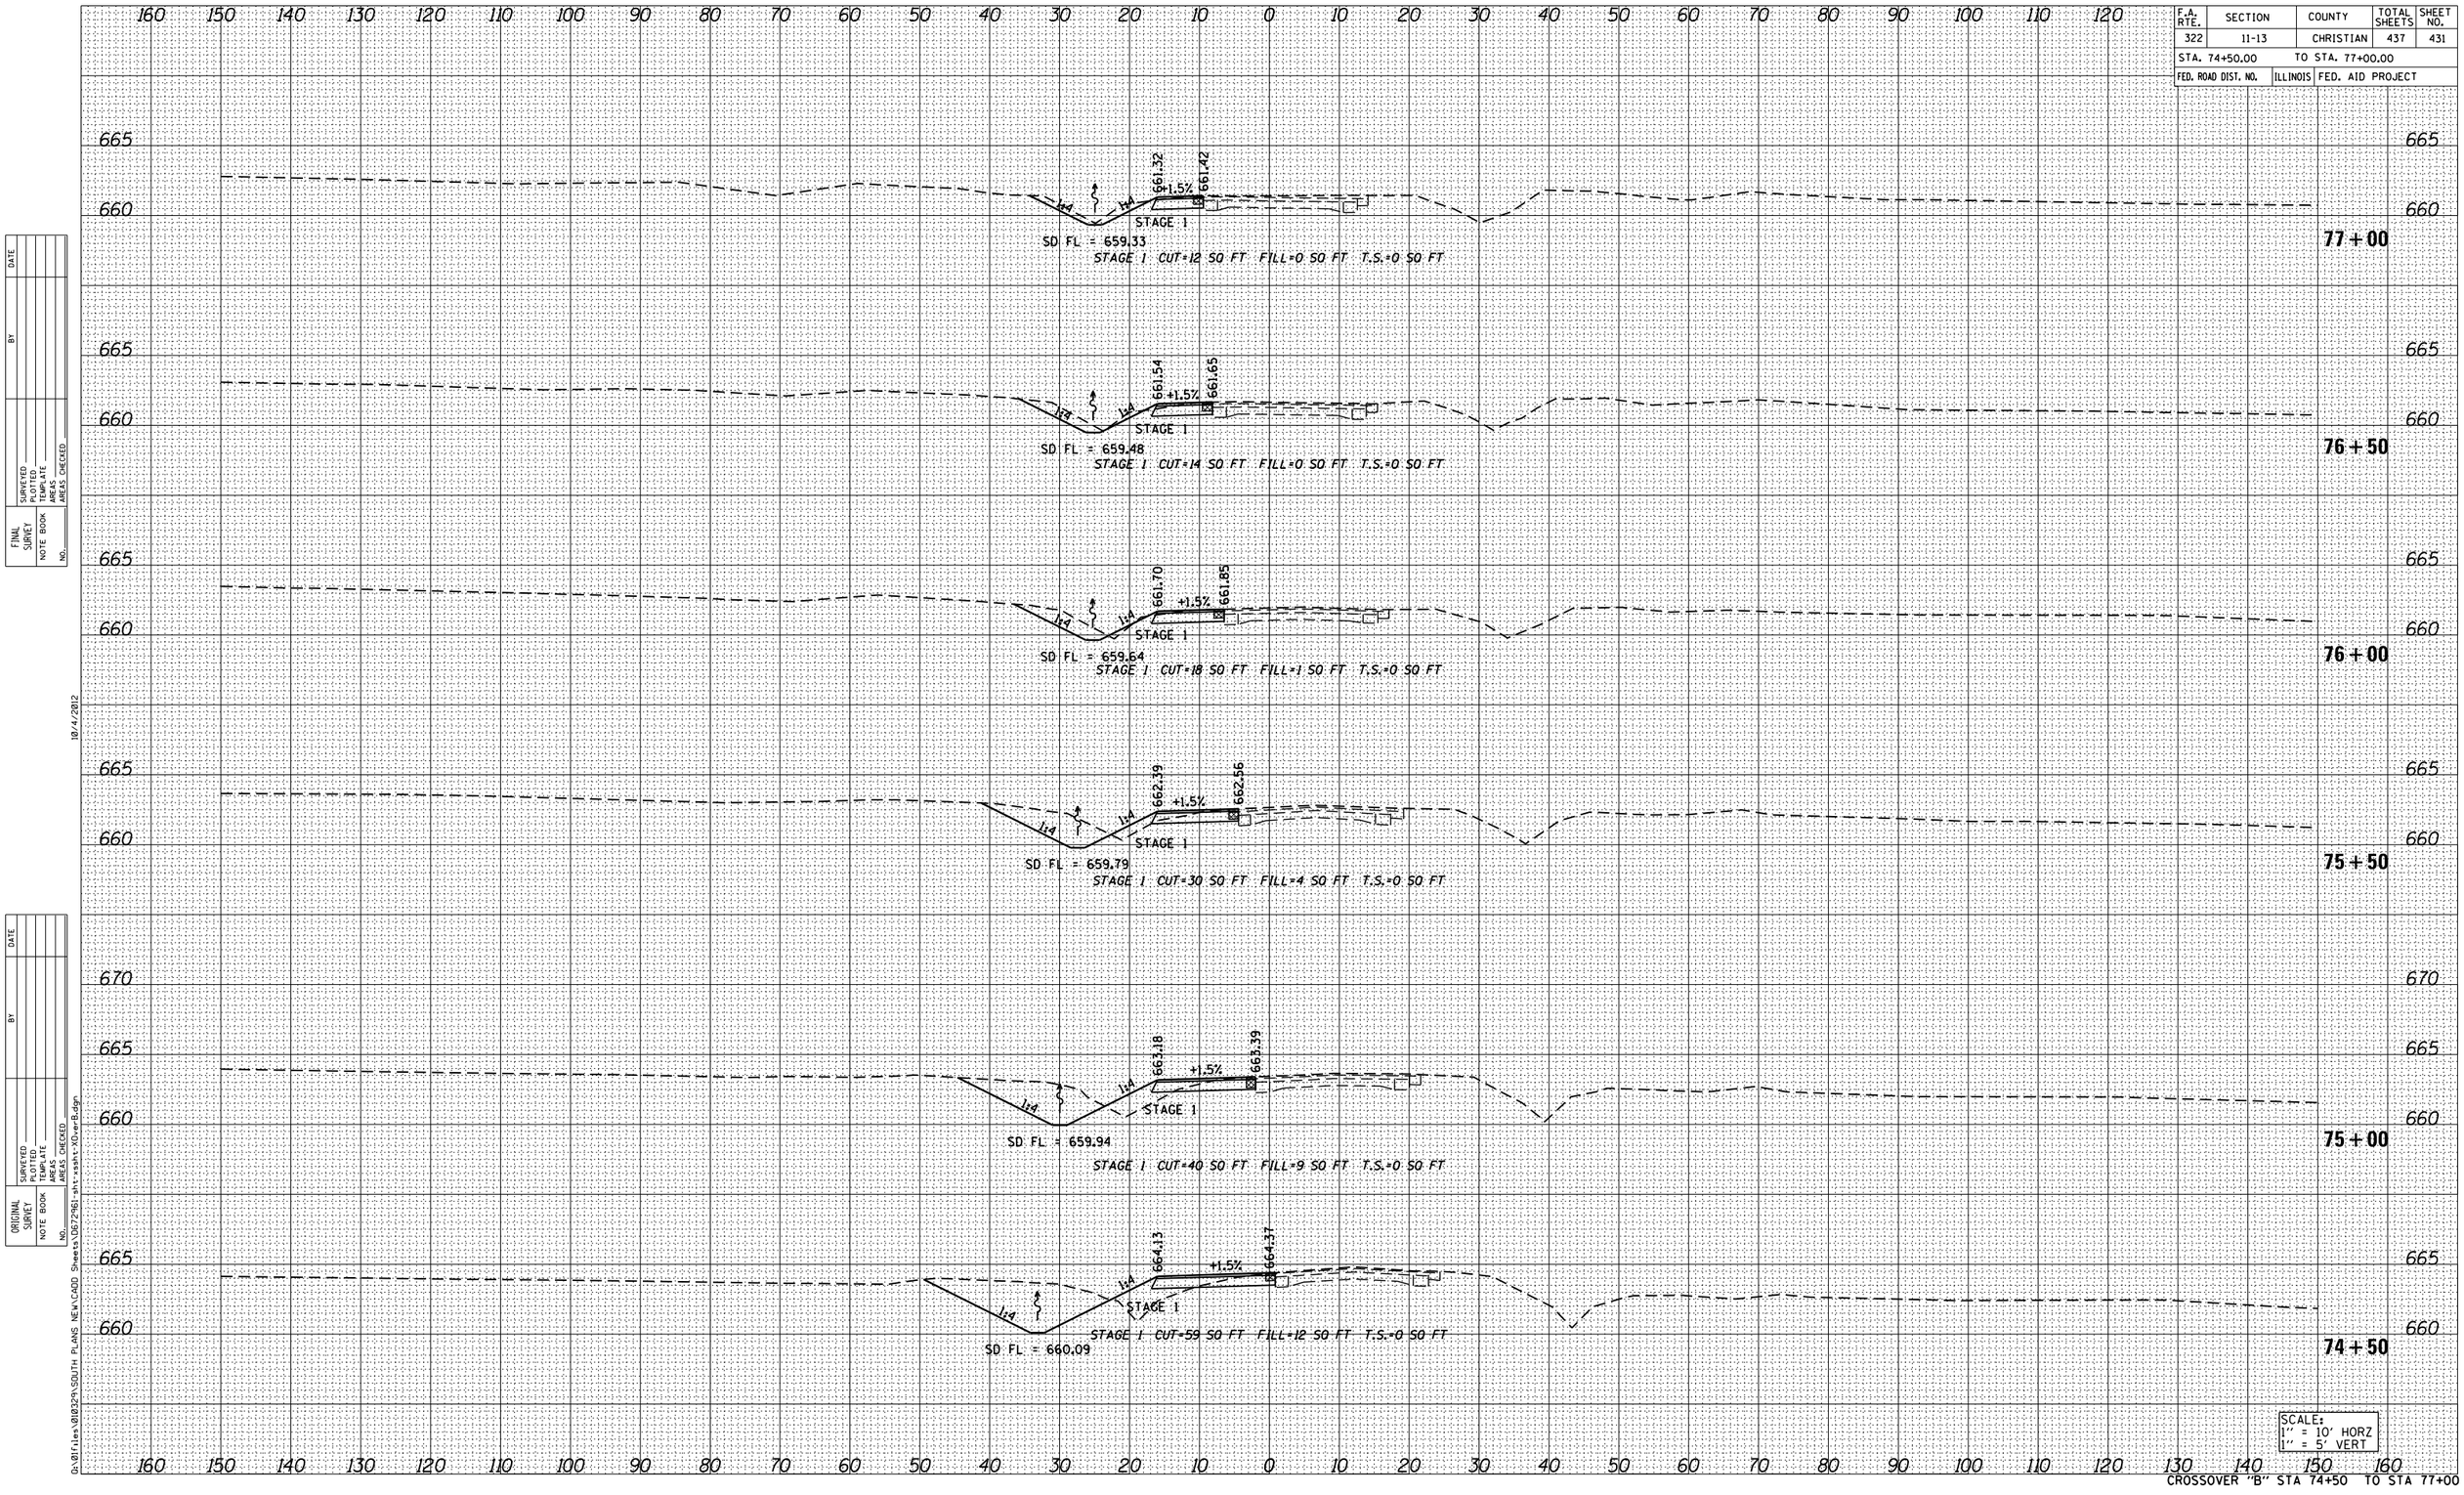

FINAL SURVEY	BY	DATE
SURVEYED		
PLOTTED		
TEMPLATE		
NOTE BOOK		
AREAS		
AREAS CHECKED		
NO.		

ORIGINAL SURVEY	BY	DATE
SURVEYED		
PLOTTED		
TEMPLATE		
NOTE BOOK		
AREAS		
AREAS CHECKED		
NO.		

10/4/2012

G:\01\Files\01032\SOUTH PLANS NEW\CADD Sheets\D67296\-sht-\sht-XOver-B.dgn

SCALE:
1" = 10' HORZ
1" = 5' VERT

CROSSOVER "B" STA 74+50 TO STA 77+00