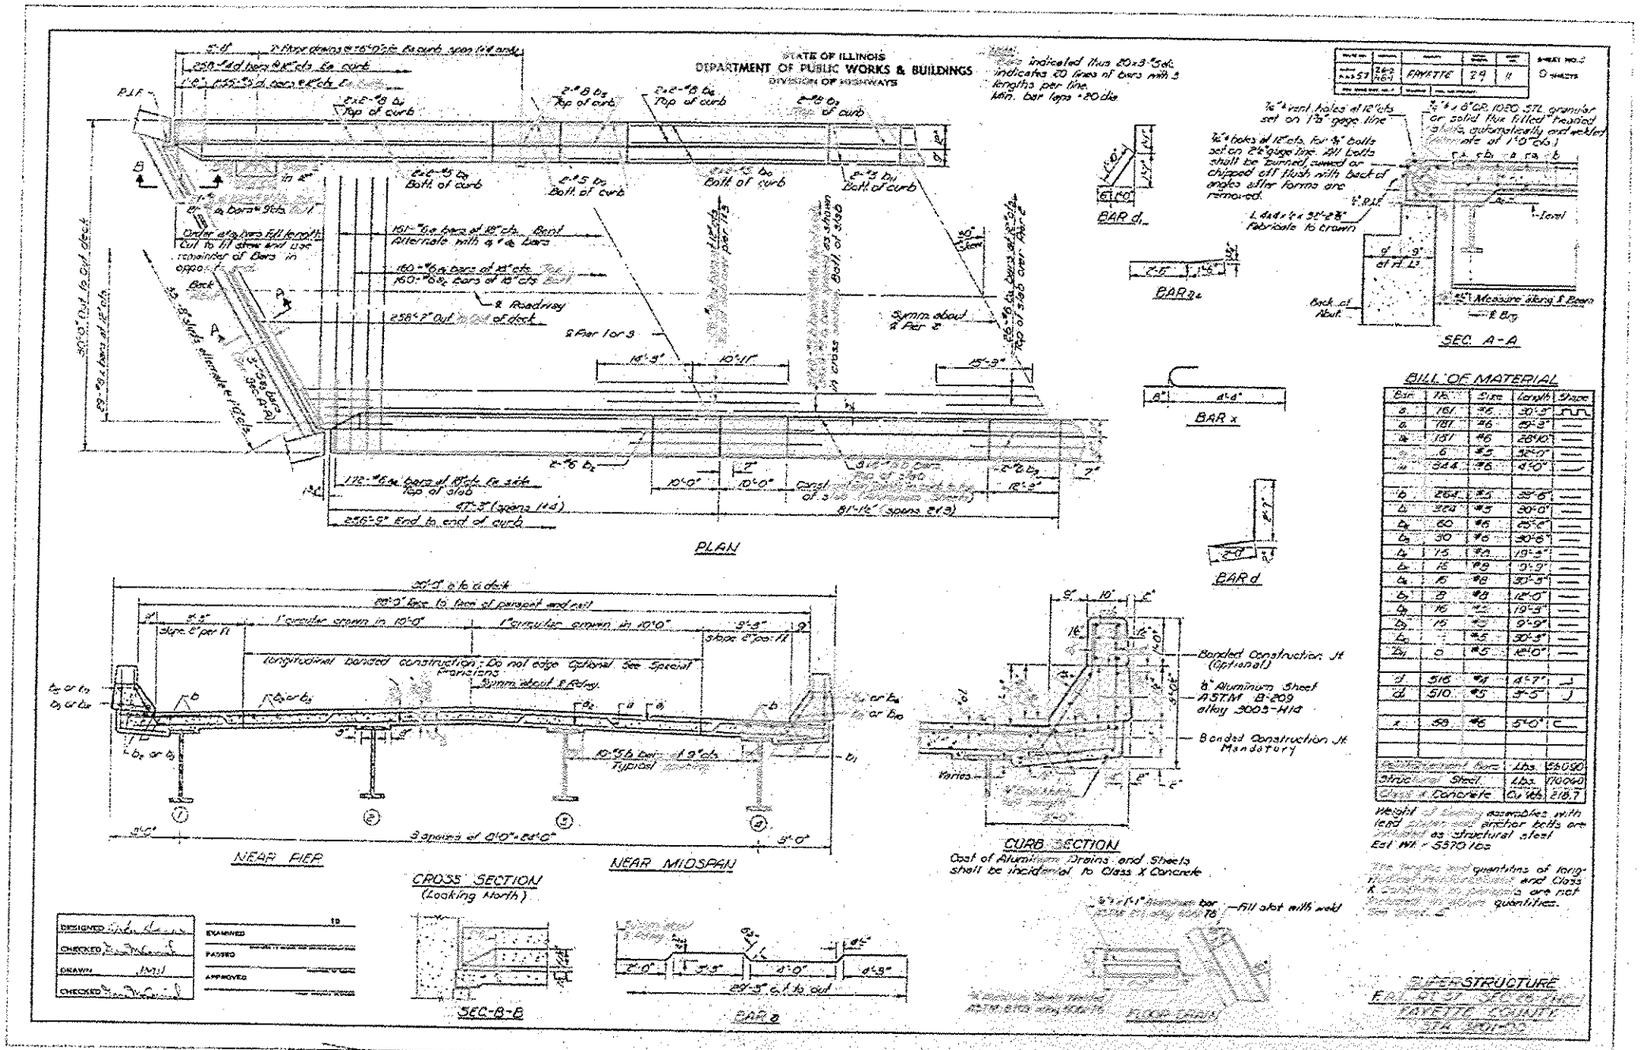

• D7 BRIDGE PAINTING 2013-3

FILE NAME :	USER NAME : steffenmk	DESIGNED -	REVISED -	STATE OF ILLINOIS DEPARTMENT OF TRANSPORTATION	EXISTING STRUCTURE PLAN	F.A.I. RTE.	SECTION	COUNTY	TOTAL SHEETS	SHEET NO.
c:\pw_work\pwidot\steffenmk\d0307660\D74592-sht-plan.dgn		DRAWN -	REVISED -			57	•	FAYETTE	10	9
	PLOT SCALE : 100.0000 ' / in.	CHECKED -	REVISED -					CONTRACT NO. 74592		
Default	PLOT DATE : 10/23/2012	DATE -	REVISED -		SCALE: N/A SHEET 1 OF 7 SHEETS STA. TO STA.			ILLINOIS FED. AID PROJECT		