PART OF THE SE 1/4 OF SECTION 36, T. 2 S., R. 10 W., OF THE 3RD P.M., MONROE COUNTY, ILLINOIS

SEE LEGENDS, TOPOGRAPHIC STATEMENT, SURVEYORS NOTE(S) AND BASIS OF COORDINATES & BEARINGS STATEMENT ON SHEET 2

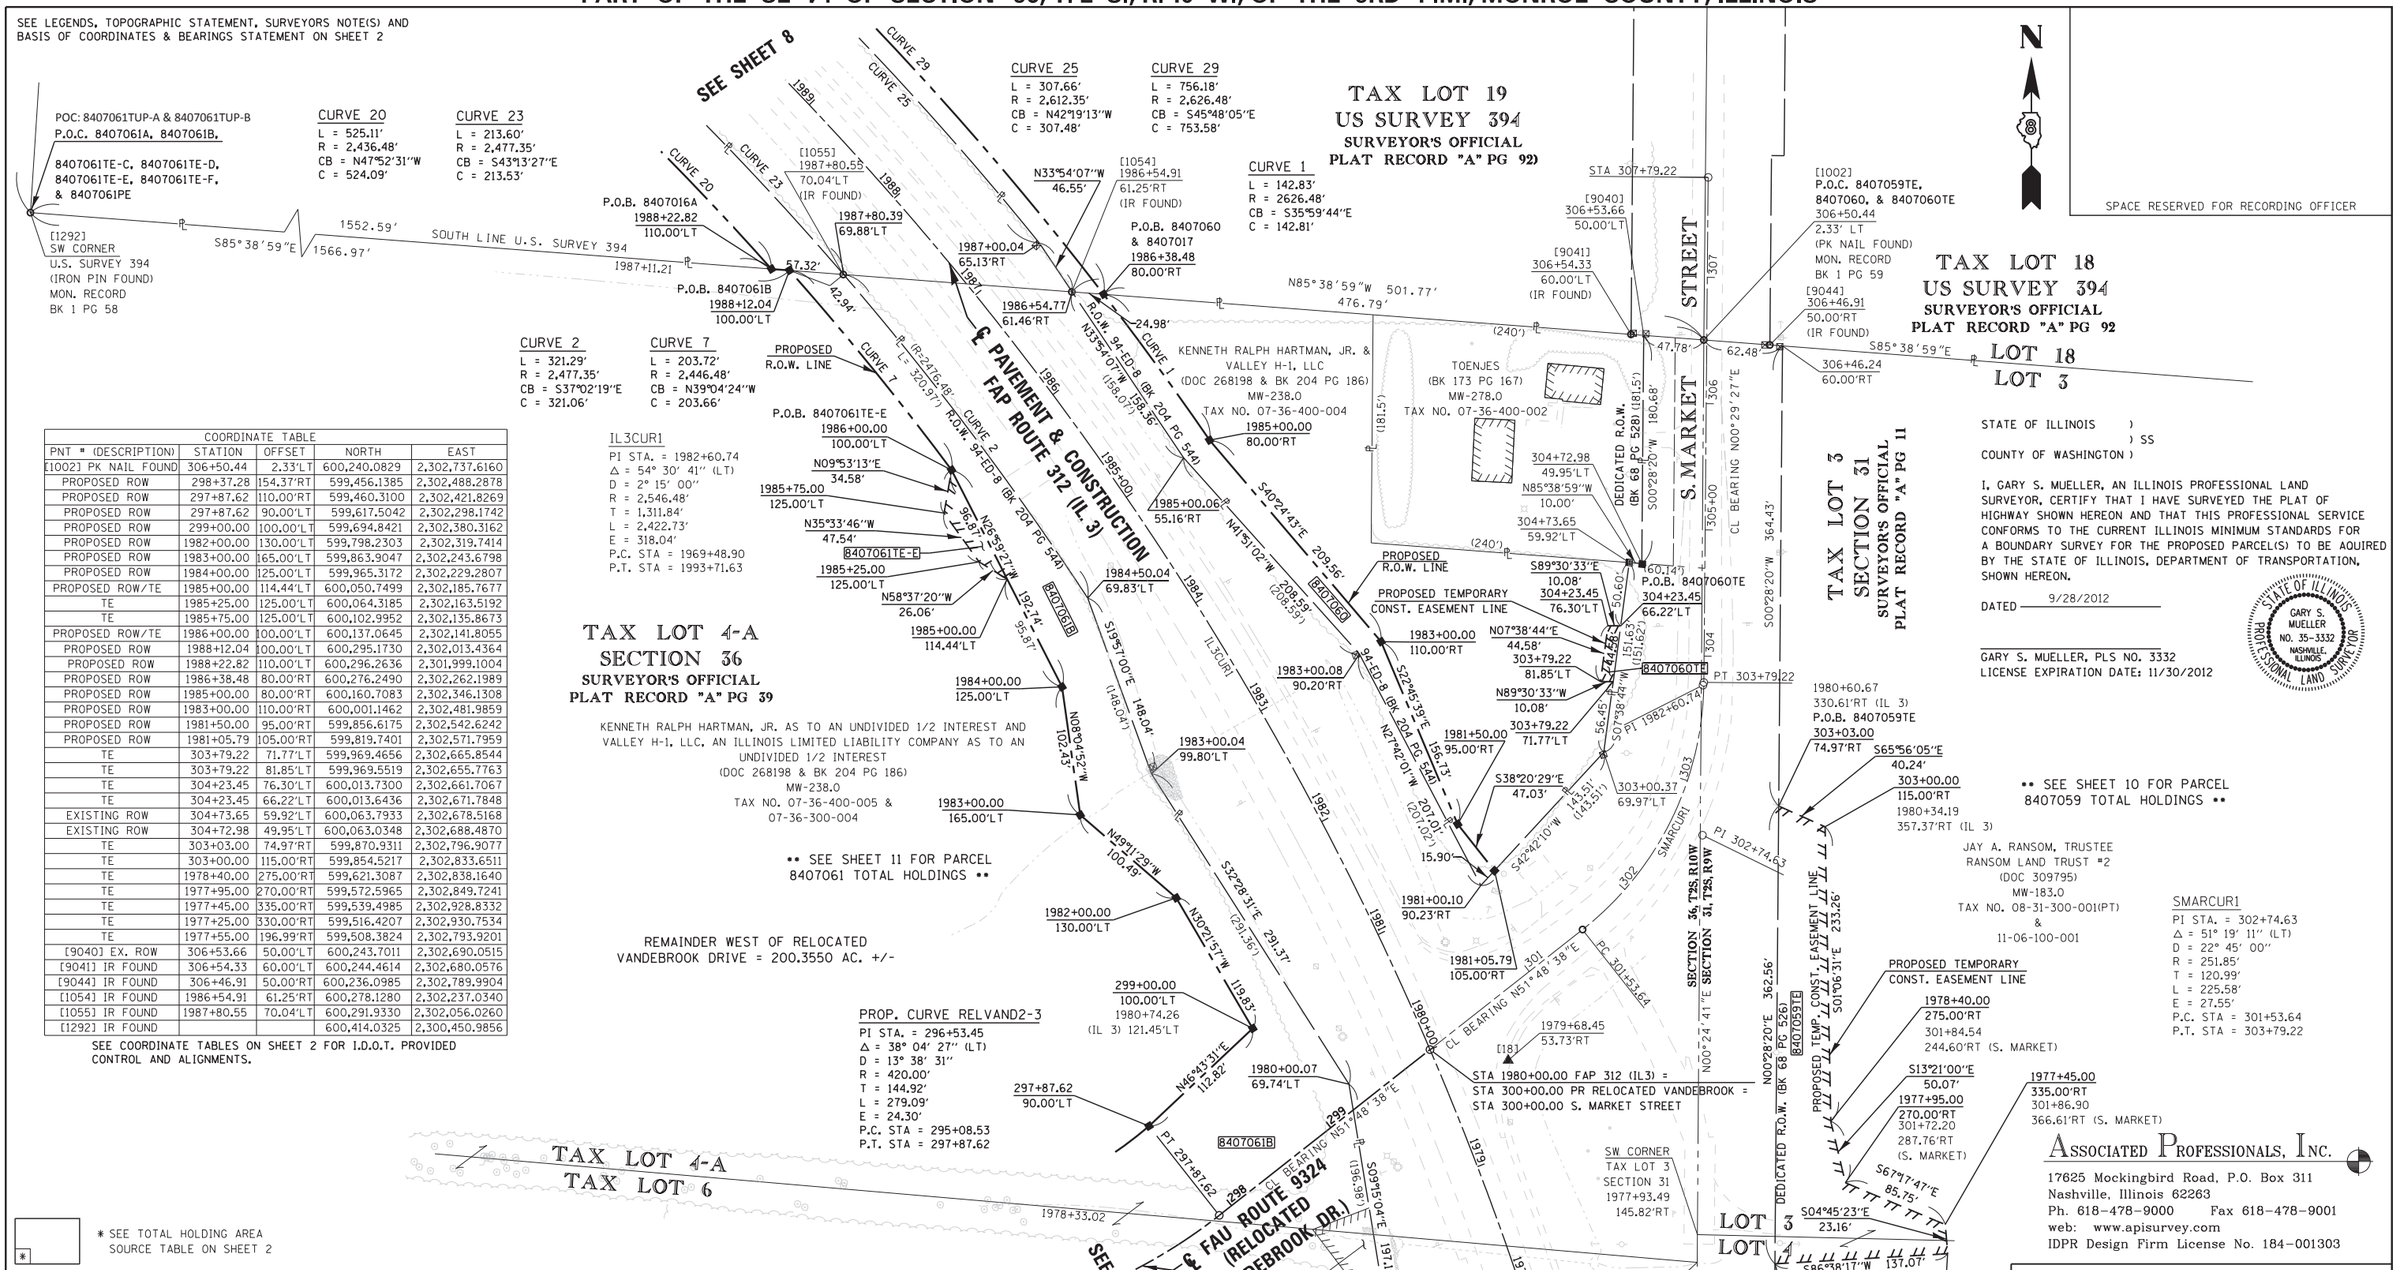

COORDINATE TABLE				
PNT # (DESCRIPTION)	STATION	OFFSET	NORTH	EAST
[1002] PK NAIL FOUND	306+50.44	2.33'LT	600,240.0829	2,302,737.6160
PROPOSED ROW	298+37.28	154.37'RT	599,456.1385	2,302,488.2878
PROPOSED ROW	297+87.62	110.00'RT	599,460.3100	2,302,421.8269
PROPOSED ROW	297+87.62	90.00'LT	599,617.5042	2,302,298.1742
PROPOSED ROW	299+00.00	100.00'LT	599,694.8421	2,302,380.3162
PROPOSED ROW	1982+00.00	130.00'LT	599,798.2303	2,302,319.7414
PROPOSED ROW	1983+00.00	165.00'LT	599,863.9047	2,302,243.6798
PROPOSED ROW	1984+00.00	125.00'LT	599,965.3172	2,302,229.2807
PROPOSED ROW/TE	1985+00.00	114.44'LT	600,050.7499	2,302,185.7677
TE	1985+25.00	125.00'LT	600,064.3185	2,302,163.5192
TE	1985+75.00	125.00'LT	600,102.9952	2,302,135.8673
PROPOSED ROW/TE	1986+00.00	100.00'LT	600,137.0645	2,302,141.8055
PROPOSED ROW	1988+12.04	100.00'LT	600,295.1730	2,302,013.4364
PROPOSED ROW	1988+22.82	110.00'LT	600,296.2636	2,301,999.1004
PROPOSED ROW	1986+38.48	80.00'RT	600,276.2490	2,302,262.1989
PROPOSED ROW	1985+00.00	80.00'RT	600,160.7083	2,302,346.1308
PROPOSED ROW	1983+00.00	110.00'RT	600,001.1462	2,302,481.9859
PROPOSED ROW	1981+50.00	95.00'RT	599,856.6175	2,302,542.6242
PROPOSED ROW	1981+05.79	105.00'RT	599,819.7401	2,302,571.7959
TE	303+79.22	71.77'LT	599,969.4656	2,302,665.8544
TE	303+79.22	81.85'LT	599,969.5519	2,302,655.7763
TE	304+23.45	76.30'LT	600,013.7300	2,302,661.7067
TE	304+23.45	66.22'LT	600,013.6436	2,302,671.7848
EXISTING ROW	304+73.65	59.92'LT	600,063.7933	2,302,678.5168
EXISTING ROW	304+72.98	49.95'LT	600,063.0348	2,302,688.4870
TE	303+03.00	74.97'RT	599,870.9311	2,302,796.9077
TE	303+00.00	115.00'RT	599,854.5217	2,302,833.6511
TE	1978+40.00	275.00'RT	599,621.3087	2,302,838.1640
TE	1977+95.00	270.00'RT	599,572.5965	2,302,849.7241
TE	1977+45.00	335.00'RT	599,539.4985	2,302,928.8332
TE	1977+25.00	330.00'RT	599,516.4207	2,302,930.7534
TE	1977+55.00	196.99'RT	599,508.3824	2,302,793.9201
[9040] EX. ROW	306+53.66	50.00'LT	600,243.7011	2,302,690.0515
[9041] IR FOUND	306+54.33	60.00'LT	600,244.4614	2,302,680.0576
[9044] IR FOUND	306+46.91	50.00'RT	600,236.0985	2,302,789.9904
[1054] IR FOUND	1986+54.91	61.25'RT	600,278.1280	2,302,237.0340
[1055] IR FOUND	1987+80.55	70.04'LT	600,291.9330	2,302,056.0260
[1292] IR FOUND			600,414.0325	2,300,450.9856

SEE COORDINATE TABLES ON SHEET 2 FOR I.D.O.T. PROVIDED CONTROL AND ALIGNMENTS.

STATE OF ILLINOIS)
) SS
COUNTY OF WASHINGTON)

I, GARY S. MUELLER, AN ILLINOIS PROFESSIONAL LAND SURVEYOR, CERTIFY THAT I HAVE SURVEYED THE PLAT OF HIGHWAY SHOWN HEREON AND THAT THIS PROFESSIONAL SERVICE CONFORMS TO THE CURRENT ILLINOIS MINIMUM STANDARDS FOR A BOUNDARY SURVEY FOR THE PROPOSED PARCEL(S) TO BE AQUIRED BY THE STATE OF ILLINOIS, DEPARTMENT OF TRANSPORTATION, SHOWN HEREON.

DATED 9/28/2012

GARY S. MUELLER, PLS NO. 3332
LICENSE EXPIRATION DATE: 11/30/2012

STATE OF ILLINOIS GARY S. MUELLER NO. 35-3332 NASHVILLE, ILLINOIS PROFESSIONAL LAND SURVEYOR

PARCEL NO.	OWNER	TOTAL HOLDING	FEE SIMPLE ACQUISITION		REMAINDER	EASEMENTS TUP = TEMP. USE PERMIT PE = PERMANENT TE = TEMPORARY			PERMANENT TAX NUMBER	PROPERTY ACQUIRED BY
		ACRES	ACRES	SQ. FT.	ACRES	ACRES	SQ. FT.	EASEMENT PURPOSE		
8407059	JAY A. RANSOM, TRUSTEE OF THE RANSOM LAND TRUST #2 UNDER AGREEMENT DATED JUNE 1, 2006. TITLE REPORT NO. MW-183.0 6	204.1100			204.1100	TE 0.4334	TE 18,879	GRADING & ENTRANCE CONSTRUCTION	08-31-300-001-000	
8407060	•KENNETH RALPH HARTMAN, JR. & VALLEY H-1, LLC AN ILLINOIS LIMITED LIABILITY COMPANY TITLE REPORT NO. MW-238.0 6	1.7900	0.2430	10,587	1.5470	TE 0.0102	TE 445	ENTRANCE CONSTRUCTION	07-36-400-004-000	
8407061	•KENNETH RALPH HARTMAN, JR. & VALLEY H-1, LLC AN ILLINOIS LIMITED LIABILITY COMPANY TITLE REPORT NO. MW-238.0 6	229.1800	A 0.1803 B 7.5200 TOTAL 7.7003 •• SEE NOTE BELOW	A 7,854 B 327,574 TOTAL 335,428	221.4797	PE 0.3315 TUP-A 0.0115 TUP-B 0.0115 TE-C 0.0138 TE-D 0.0189 TE-E 0.0286 TE-F 0.0115	PE 14,440 TUP-A 500 TUP-B 500 TE-C 599 TE-D 824 TE-E 1,247 TE-F 499	PE-DRAINAGE CONSTRUCTION & MAINTENANCE TUP-A&B ENTRANCE CONST. TE-C,D, & F ENTRANCE CONST. TE-E GRADING & ENTRANCE CONSTRUCTION	07-36-400-005-000 & 07-36-300-004-000	

•KENNETH RALPH HARTMAN, JR. AS TO AN UNDIVIDED 1/2 INTEREST AND VALLEY H-1, LLC AN ILLINOIS LIMITED LIABILITY COMPANY AS TO AN UNDIVIDED 1/2 INTEREST.
•• NOTE: EXISTING PERMANENT EASEMENT TO THE STATE OF ILLINOIS FOR DRAINAGE PER COMDEMNATION CASE 94-ED-8
8407061B - AREA OF EXISTING PE IN PROPOSED R.O.W. = 0.0527AC. OR 2,296 SF +/-

ASSOCIATED PROFESSIONALS, INC.
17625 Mockingbird Road, P.O. Box 311
Nashville, Illinois 62263
Ph. 618-478-9000 Fax 618-478-9001
web: www.apisurvey.com
IDPR Design Firm License No. 184-001303

ILLINOIS DEPARTMENT OF TRANSPORTATION
PLAT OF HIGHWAYS
FAP ROUTE 312 (IL 3)
FAU ROUTE 9324
(RELOCATED VANDEBROOK DRIVE)
SECTION 68-R-1
MONROE COUNTY
JOB NO. R-98-007-04
STATION 1978+00 TO STATION 1988+00

60' 0 60' 120'
SCALE: 1" = 60'
SHEET 3 OF 12

ILLINOIS DEPARTMENT OF TRANSPORTATION
DIVISION OF HIGHWAYS/REGION 5/DISTRICT 8
1102 EASTPORT PLAZA DRIVE
COLLINSVILLE, ILLINOIS 62234-6198

F.A.U. RTE.	SECTION	COUNTY	TOTAL SHEETS	SHEET NO.
9324	68-R-1	MONROE	192	38
		CONTRACT NO. 76F51		

FED. ROAD DIST. NO. 8 | ILLINOIS | FED. AID PROJECT

COMPLETION DATE OF FIELD WORK PERFORMED
LAND SURVEY: 9/23/2011 ROW STAKING: