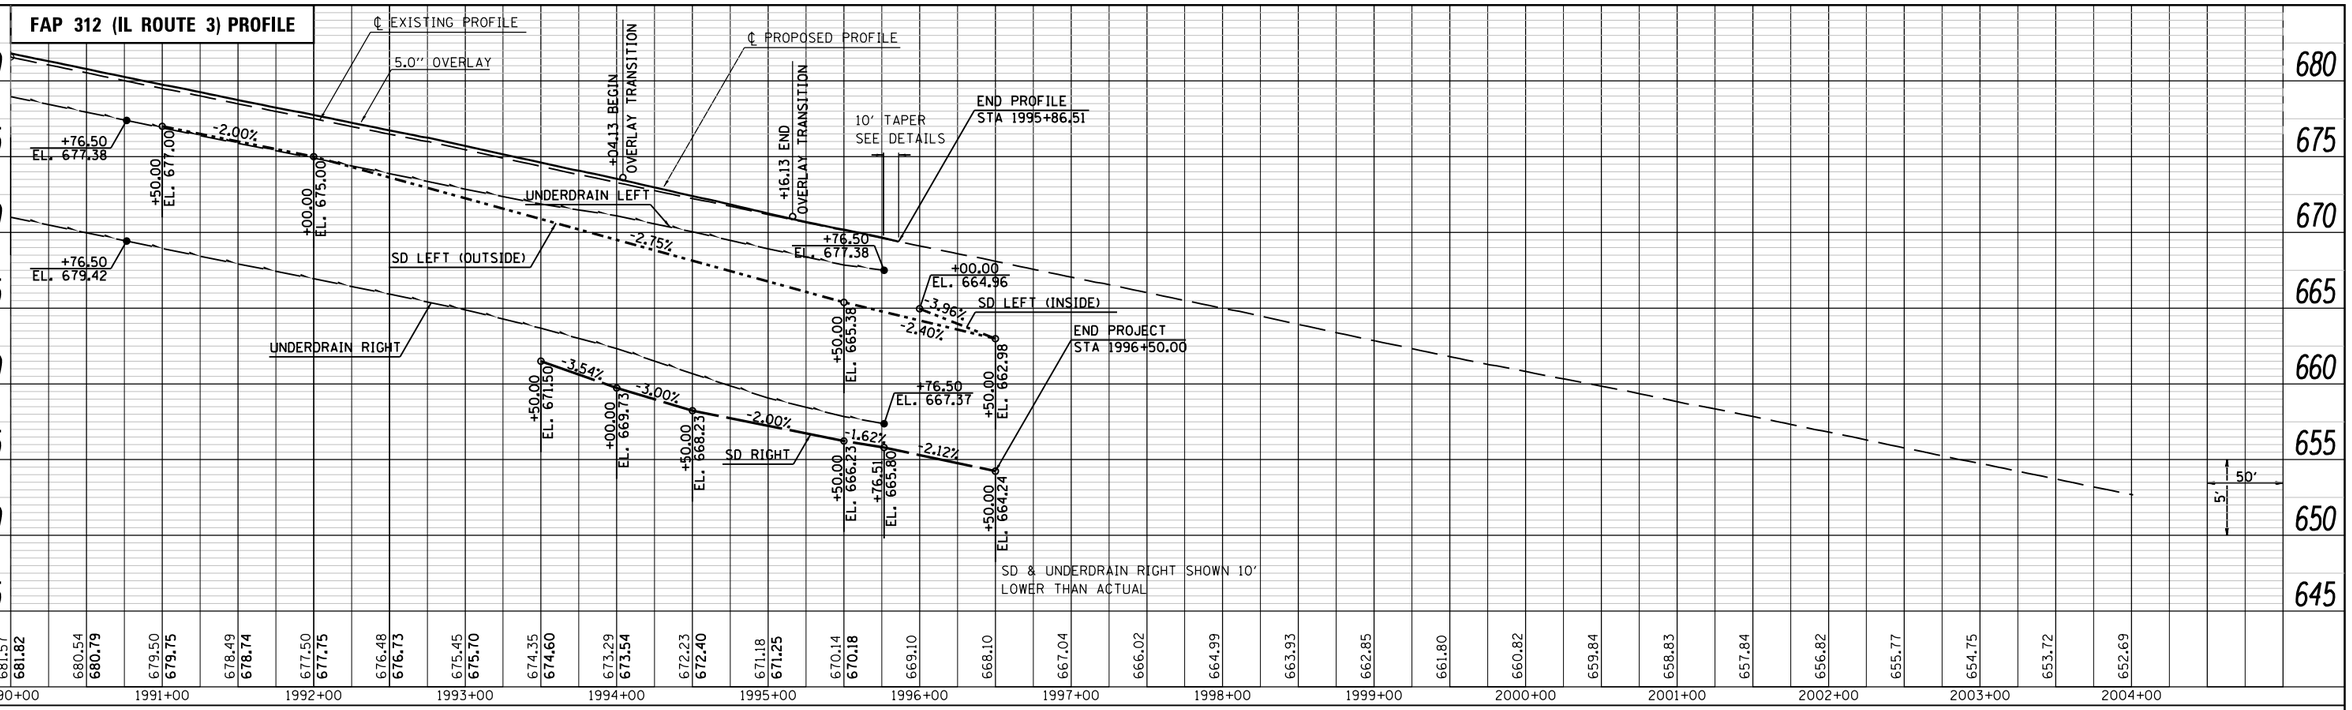

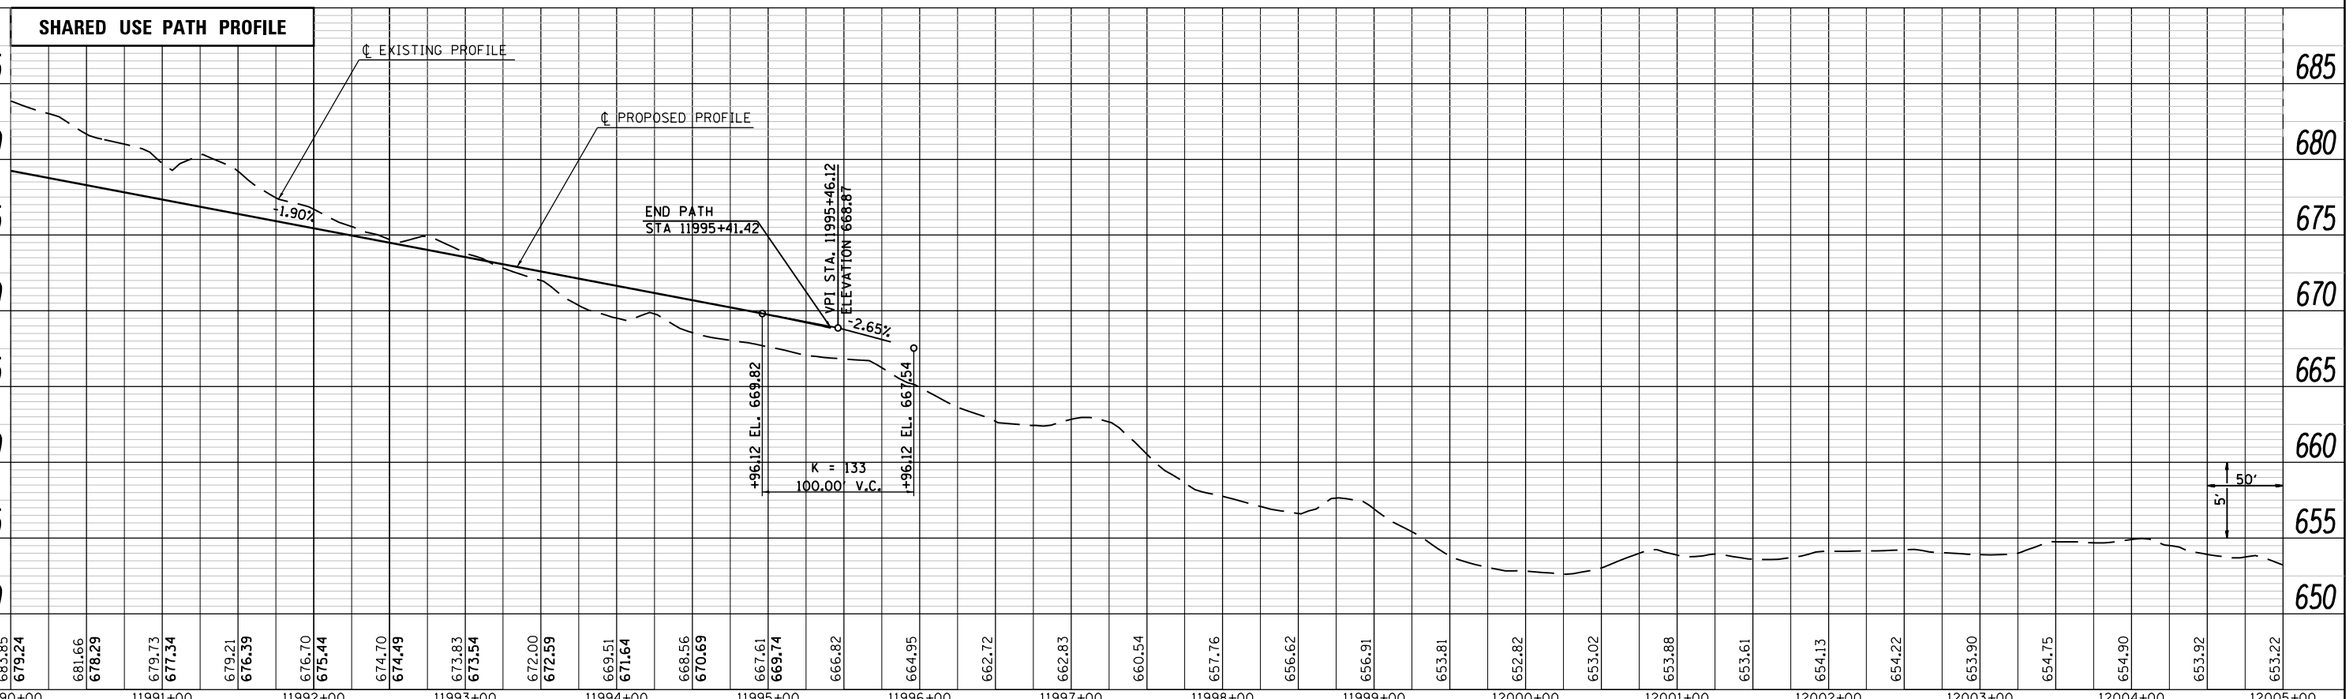

PLAN
NOTE BOOK NO.
SURVEYED
PLOTTED
ALIGNMENT CHECKED
RT. OF WAY CHECKED
CADD FILE NAME
BY
DATE

PROFILE
NOTE BOOK NO.
SURVEYED
PLOTTED
GRADES CHECKED
B.M. NOTED
STRUCTURE NOTAT'NS CHKD
BY
DATE

LAST SAVED = 10/4/2012
PEN TABLE = V8i-Half.tbl
PLOT DRIVER = pdfNOLAYERSbw.pltcfg

FILE NAME = I:\1001100_Phase II - 76F51\Cad\T_Plans\24_D876F51-sht-profile-07.dgn	USER NAME = jepettibone	DESIGNED -	REVISED -
		DRAWN -	REVISED -
	PLOT SCALE = 100.0000 ' / in.	CHECKED -	REVISED -
	PLOT DATE = 10/4/2012 5:10:52 PM	DATE -	REVISED -

STATE OF ILLINOIS
DEPARTMENT OF TRANSPORTATION

HORNER & SHIFRIN, INC. ENGINEERS

PROFILE
IL ROUTE 3

SCALE: 50H:5V | SHEET NO. 15 OF 50 SHEETS | STA. 1990+00.00 TO STA. 2005+00.00

F.A.U. RTE.	SECTION	COUNTY	TOTAL SHEETS	SHEET NO.
9324	68-R-1	MONROE	192	61

CONTRACT NO. 76F51

ILLINOIS FED. AID PROJECT