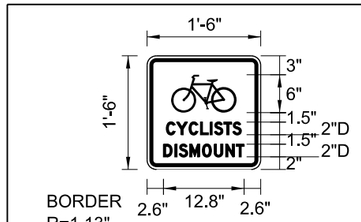

BORDER
R=1.13"
TH=0.63"
IN=0.38"

Panel Style: regulatory.ssi
M.U.T.C.D.: 2009 Edition

CYCLISTS DISMOUNT SIGN DETAILS

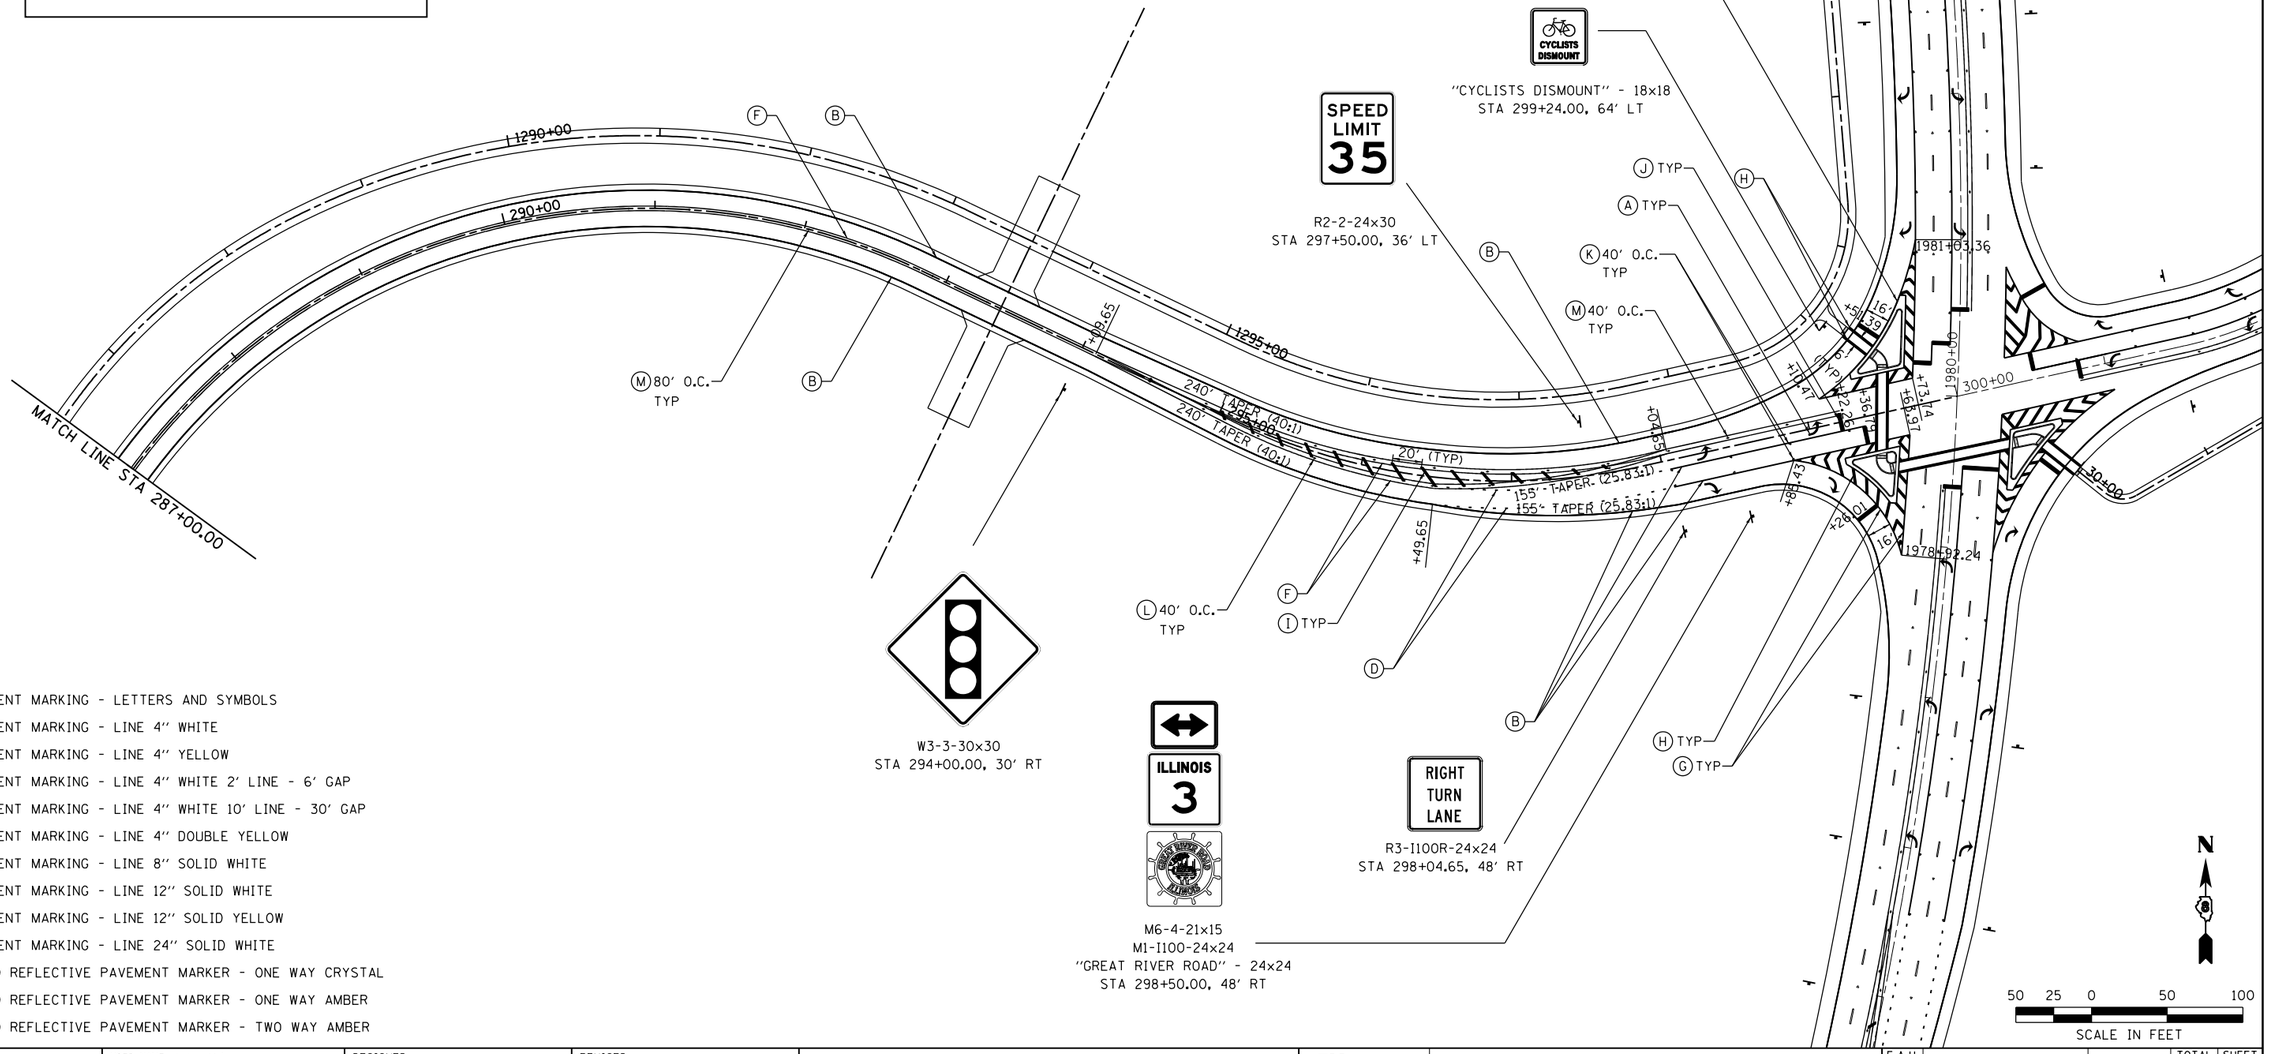

(A) 80' O.C. TYP
(B)
(L) 40' O.C. TYP
(F)
(I) TYP
(D)
(B)
(J) TYP
(A) TYP
(K) 40' O.C. TYP
(M) 40' O.C. TYP
(B)
(H) TYP
(G) TYP

(A) PAVEMENT MARKING - LETTERS AND SYMBOLS
(B) PAVEMENT MARKING - LINE 4" WHITE
(C) PAVEMENT MARKING - LINE 4" YELLOW
(D) PAVEMENT MARKING - LINE 4" WHITE 2' LINE - 6' GAP
(E) PAVEMENT MARKING - LINE 4" WHITE 10' LINE - 30' GAP
(F) PAVEMENT MARKING - LINE 4" DOUBLE YELLOW
(G) PAVEMENT MARKING - LINE 8" SOLID WHITE
(H) PAVEMENT MARKING - LINE 12" SOLID WHITE
(I) PAVEMENT MARKING - LINE 12" SOLID YELLOW
(J) PAVEMENT MARKING - LINE 24" SOLID WHITE
(K) RAISED REFLECTIVE PAVEMENT MARKER - ONE WAY CRYSTAL
(L) RAISED REFLECTIVE PAVEMENT MARKER - ONE WAY AMBER
(M) RAISED REFLECTIVE PAVEMENT MARKER - TWO WAY AMBER

LAST SAVED = 10/3/2012
PEN TABLE = V8i-Half.tbl
PLOT DRIVER = pdfNOLAYERS5w.pltcfg

FILE NAME = I:\1001100_Phase II - 76F51\Cad\T_Plans\83_D876F51-sht-pmk-03.dgn	USER NAME = jepettibone	DESIGNED -	REVISED -
		DRAWN -	REVISED -
	PLOT SCALE = 100.0000 ' / in.	CHECKED -	REVISED -
	PLOT DATE = 10/4/2012 5:11:09 PM	DATE -	REVISED -

STATE OF ILLINOIS
DEPARTMENT OF TRANSPORTATION

HORNER & SHIFRIN, INC. ENGINEERS

SCALE: 1" = 50'

PAVEMENT MARKING AND SIGNING PLAN
RELOCATED VANDEBROOK DR.

SHEET NO. 3 OF 7 SHEETS STA. 287+00.00 TO STA. 300+00.00

F.A.U. RTE.	SECTION	COUNTY	TOTAL SHEETS	SHEET NO.
9324	68-R-1	MONROE	192	89
		CONTRACT NO. 76F51		
	ILLINOIS FED. AID PROJECT			