FINAL SURVEY	BY	DATE
NOTE BOOK		
NO.		

SURVEYED
PLOTTED
TEMPLATE
AREAS
AREAS CHECKED

ORIGINAL SURVEY	BY	DATE
NOTE BOOK		
NO.		

SURVEYED
PLOTTED
TEMPLATE
AREAS
AREAS CHECKED

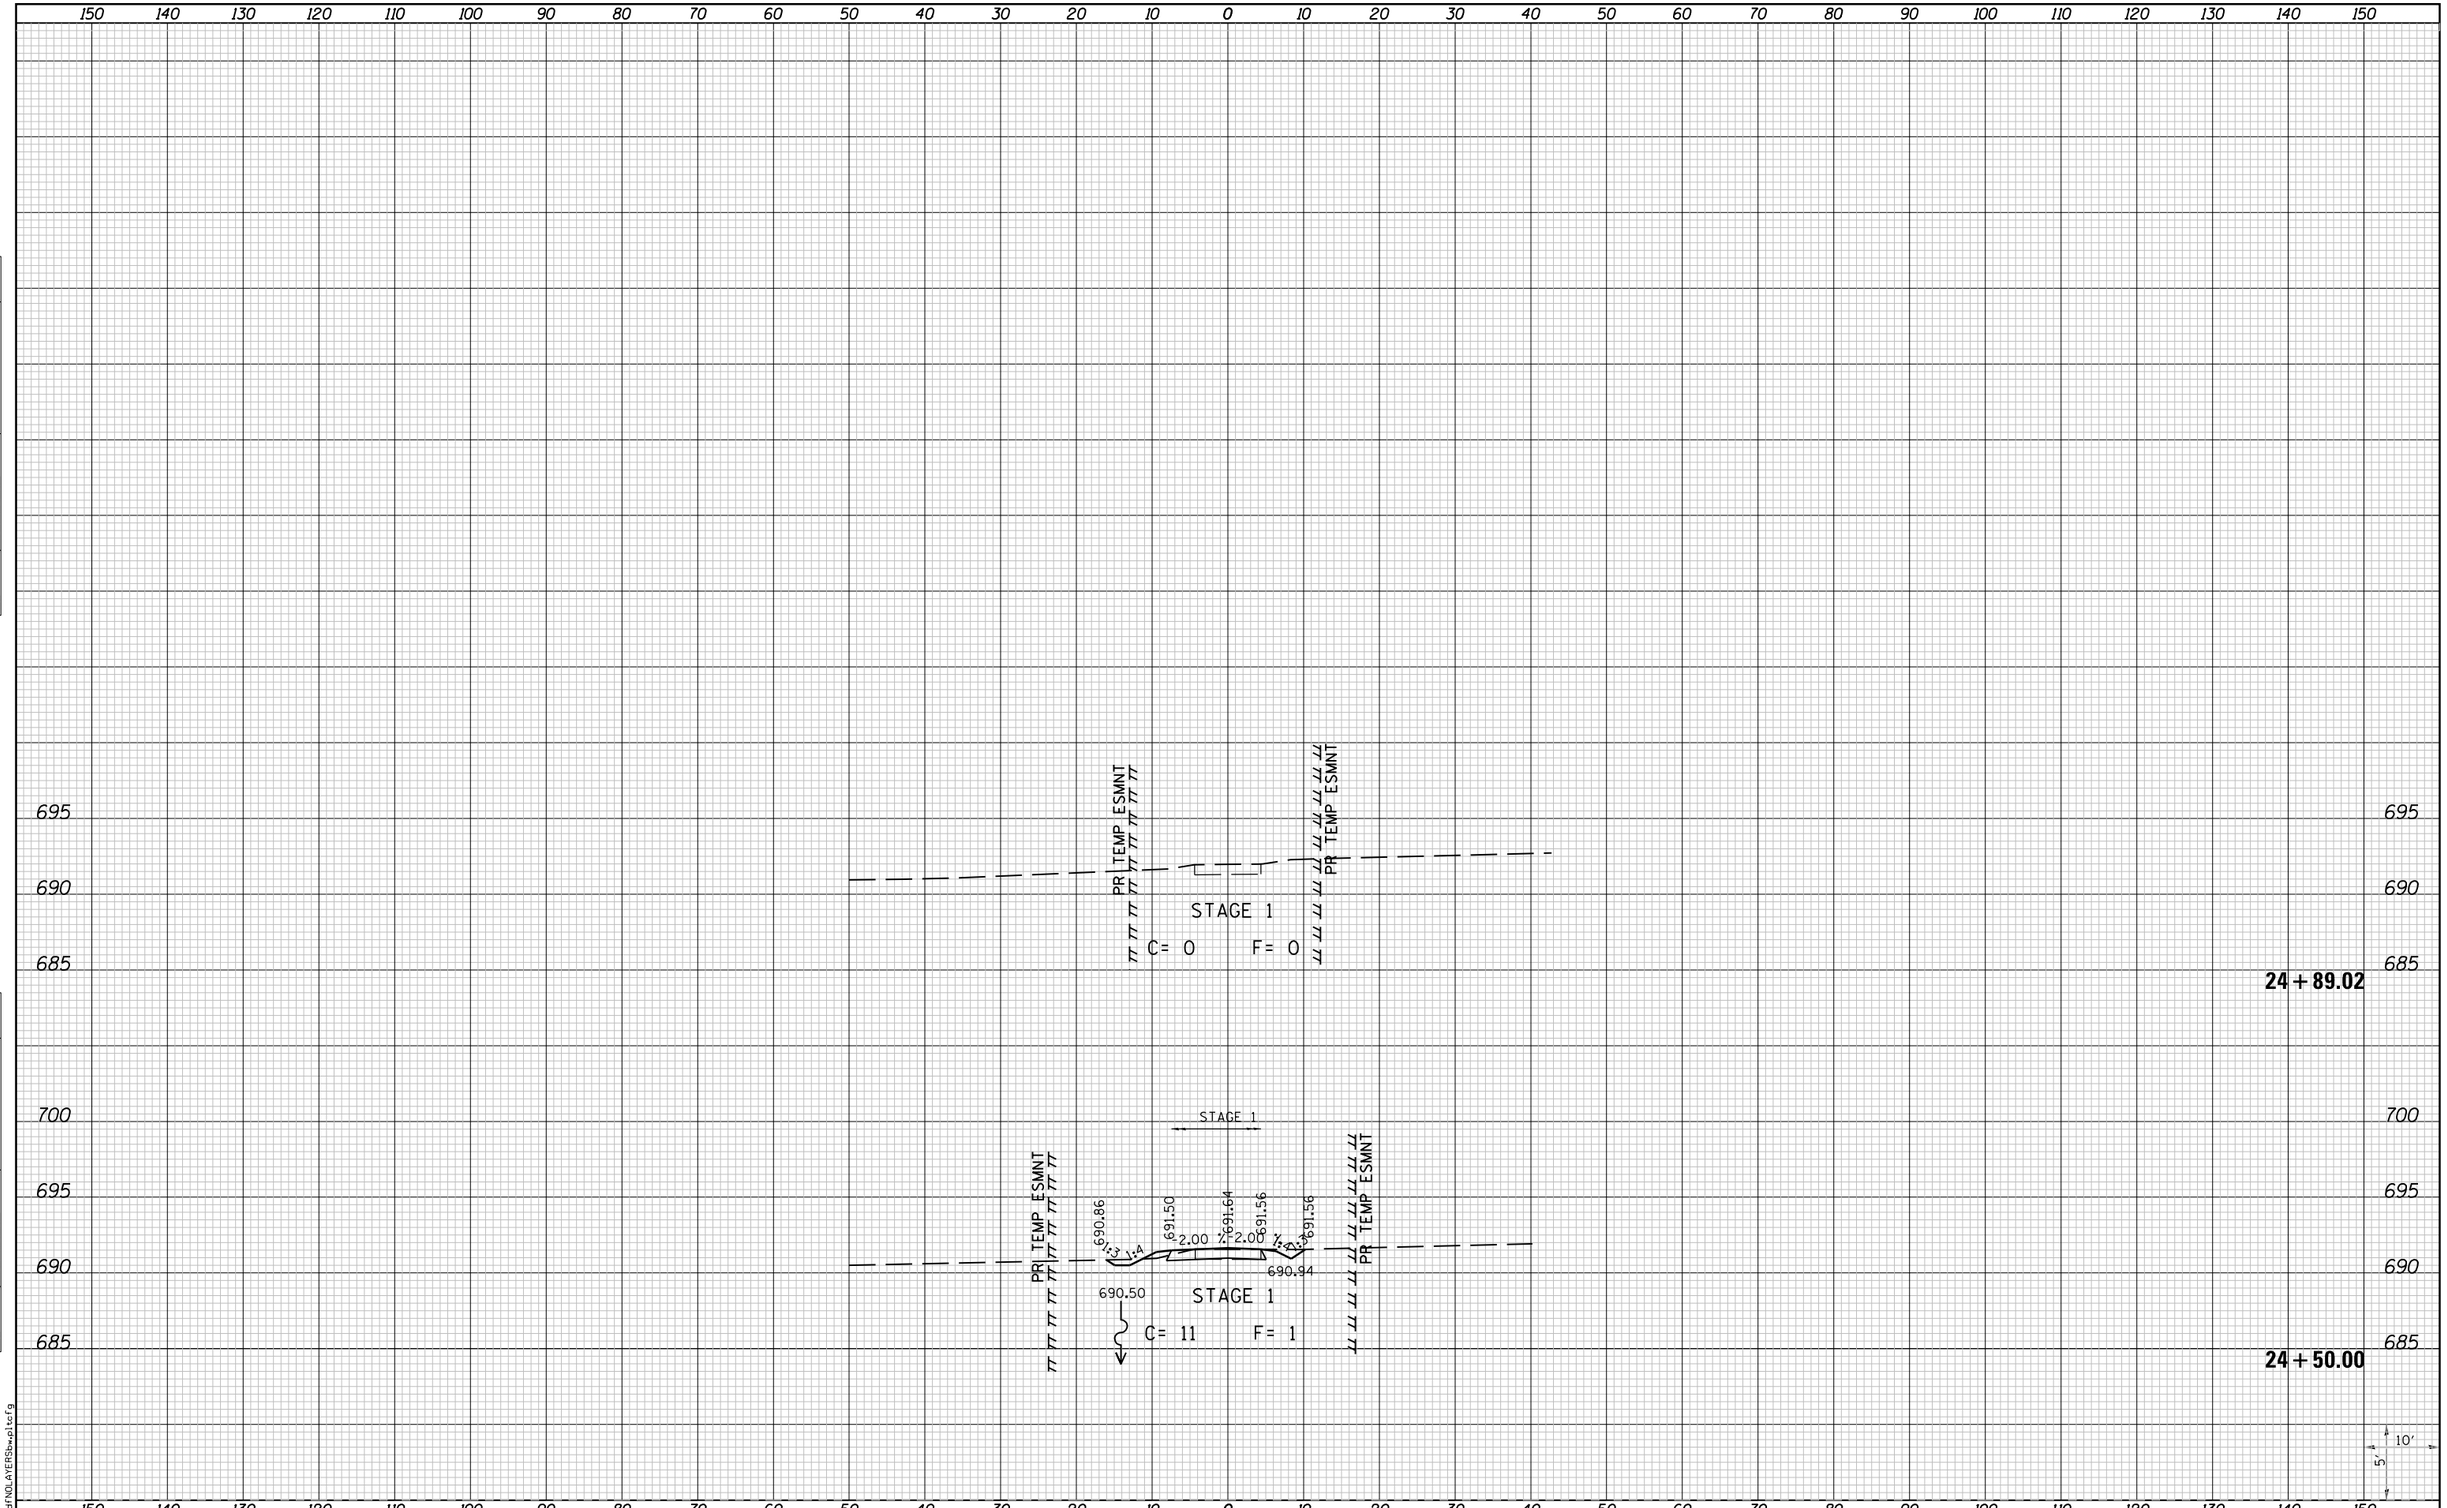

LAST SAVED = 10/3/2012
PEN TABLE = V8i-Half.tbl
PLOT DRIVER = pdfNOLAYERS=wpltcfg

FILE NAME =	USER NAME = jepettibone	DESIGNED -	REVISED -
I:\1001100_Phase II - 76F51\Cad\T_Plans\104_D876F51-sht-S_Market_Access_Rd-xssht.dgn		DRAWN -	REVISED -
	PLOT SCALE = 20.0000 ' / in.	CHECKED -	REVISED -
	PLOT DATE = 10/4/2012 5:12:11 PM	DATE -	REVISED -

STATE OF ILLINOIS
DEPARTMENT OF TRANSPORTATION

HORNER & SHIFRIN, INC. ENGINEERS

SCALE: 10H:5V

CROSS SECTIONS
SOUTH MARKET PRIVATE ENTRANCE

SHEET NO. 4 OF 4 SHEETS STA. 24+50.00 TO STA. 24+89.02

F.A.U. RTE.	SECTION	COUNTY	TOTAL SHEETS	SHEET NO.
9324	68-R-1	MONROE	192	152
		CONTRACT NO. 76F51		
	ILLINOIS FED. AID PROJECT			