MATCH LINE "TRI-H"
SEE SHEET 29

LANDSCAPING
BY OTHERS

N

MATCH LINE "TRI-F"
SEE SHEET 27

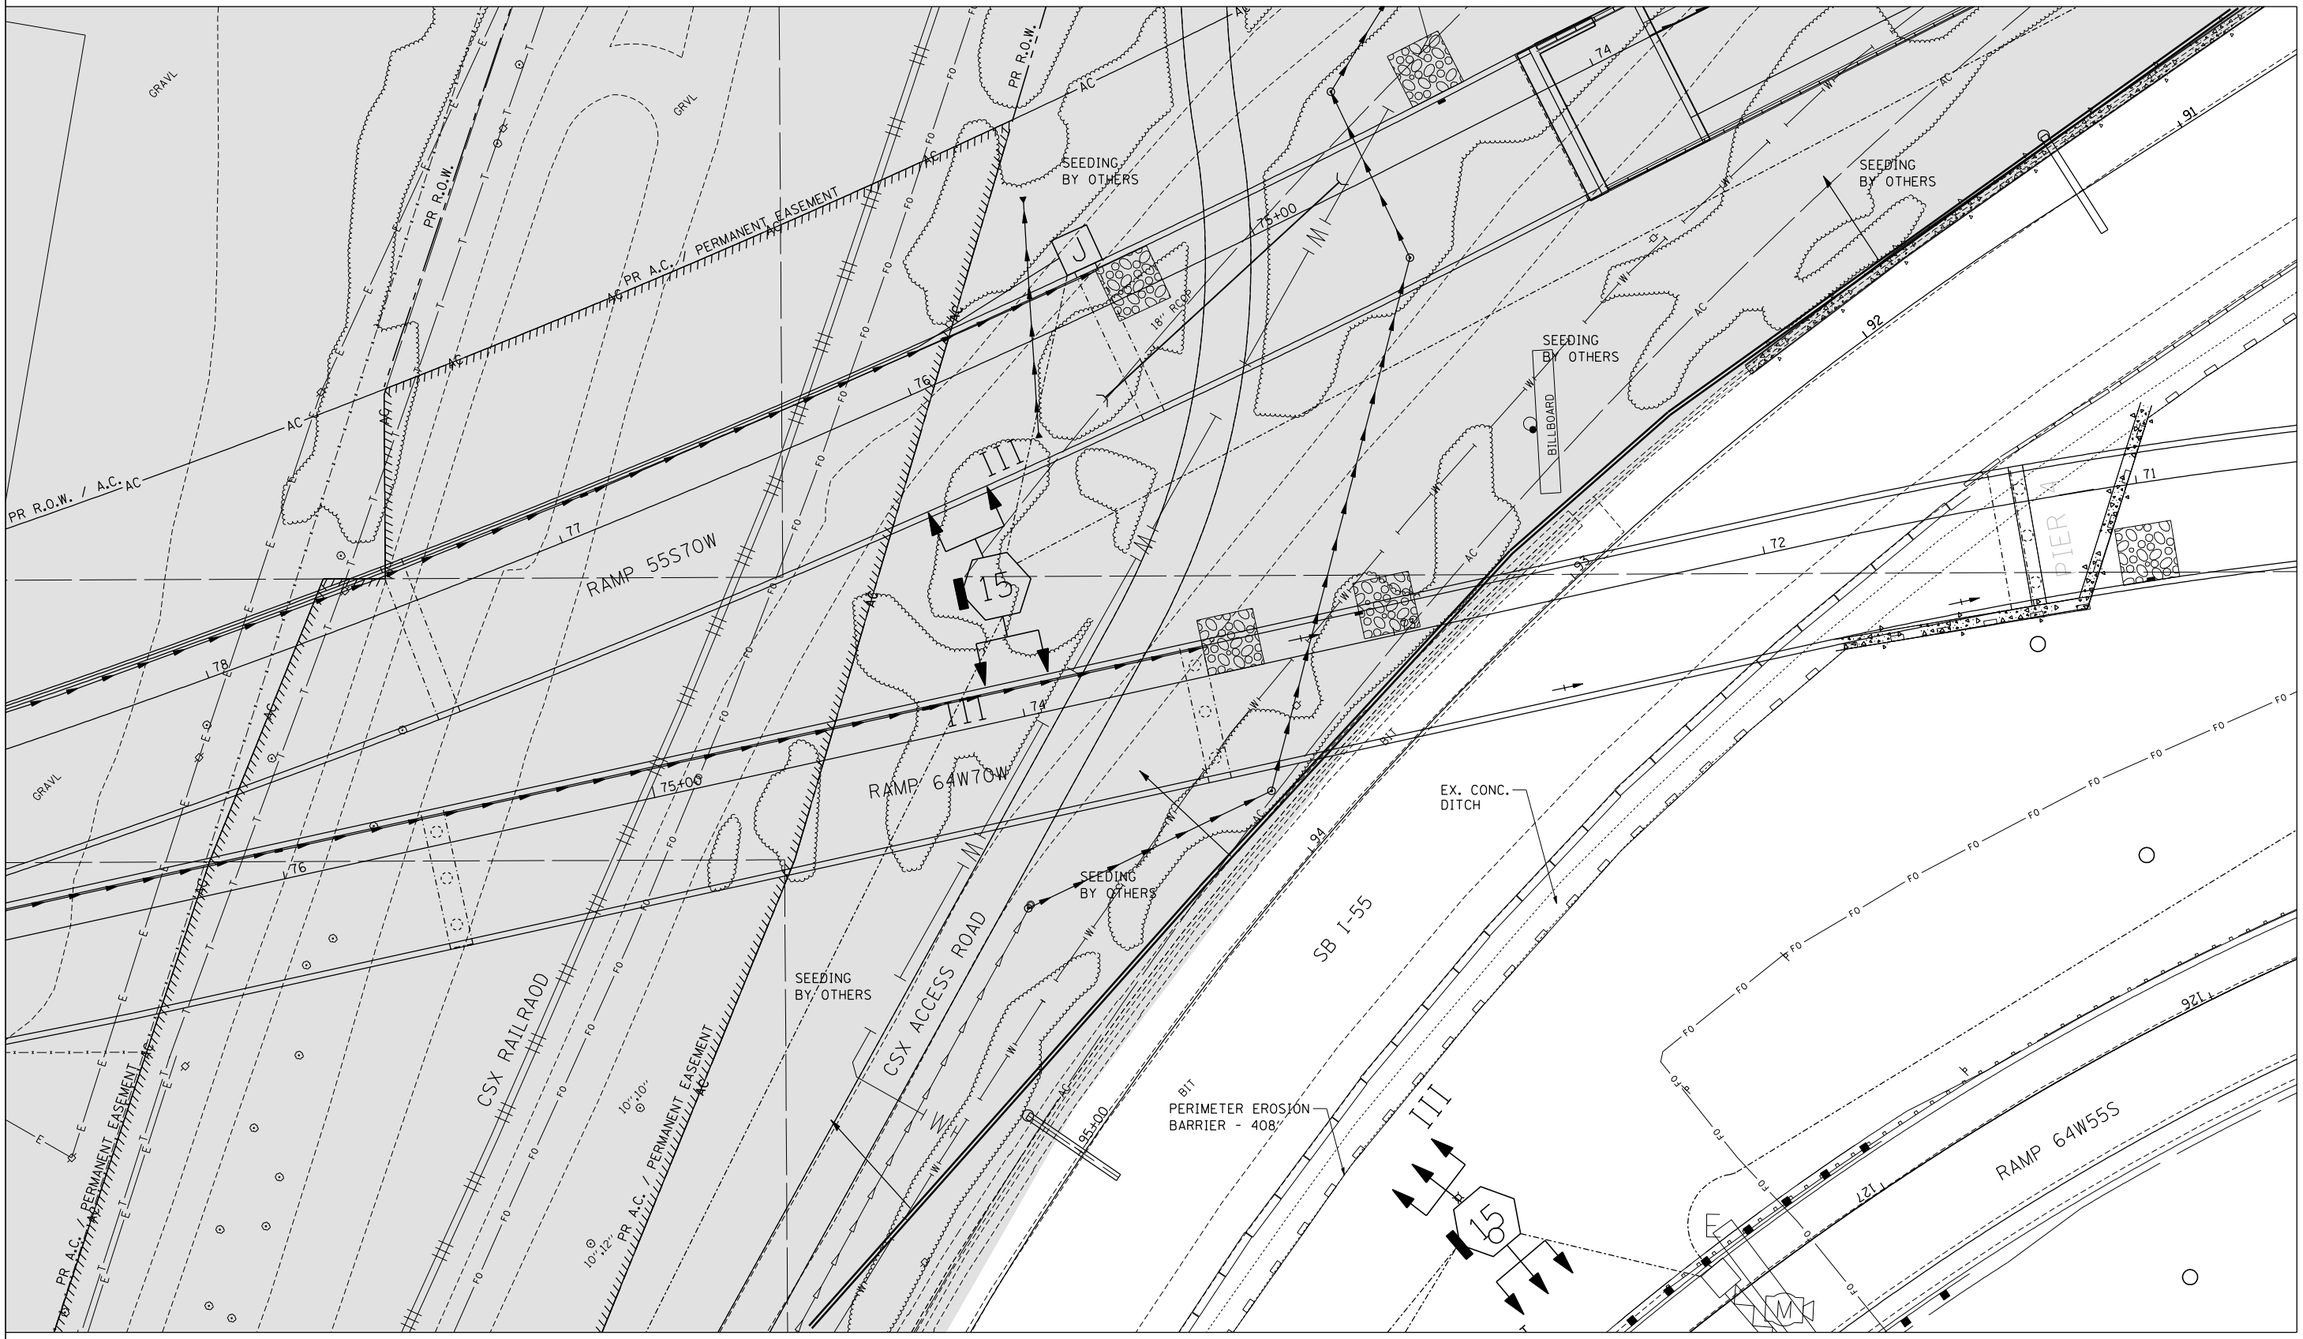

MATCH LINE "TRI-C"
SEE SHEET 23

\\DBTRI-71-LAYOUT.DGN, \\DBTRI-71-BORDER.DGN, \\DBCONN-99-MOTIF.DGN, \\DBTRI-35-LNDSCP.DGN, \\DBTRI-36-LNDSCP.DGN, \\DBTRI-37-LNDSCP.DGN, \\DBTRI-40-LNDSCP.DGN, \\DBCONN-08-DRAIN3.DGN, \\DBTRI-71-LNDSCP.DGN
10-03-2012, 14:28:14 BONDHUJO \\FS-8844\HAHVAAL1\PWWS_07-2282\28868-66\CIVIL\CAD\99 ALL CONTRACTS\TRISHEETS CONTRACT 76F71\DBTRI-71-SHT-LANDSCAPE-304.DGN

FILE NAME = $FILE$	USER NAME = $USER$	DESIGNED - JM	REVISED -
		DRAWN - MDN	REVISED -
	PLOT SCALE = $SCALE$	CHECKED - JB	REVISED -
TENG & ASSOCIATES, INC. ENGINEERS/ARCHITECTS/PLANNERS CHICAGO, ILLINOIS	PLOT DATE = $DATE$	DATE - 10/05/12	REVISED -

STATE OF ILLINOIS
DEPARTMENT OF TRANSPORTATION

PROPOSED LANDSCAPING PLANS
TRI-LEVEL 4

SCALE: 1"=20' | SHEET NO. 4 OF 21 SHEETS | STA. | TO STA.

F.A.I. RTE.	SECTION	COUNTY	TOTAL SHEETS	SHEET NO.
64	82-1-R(A)LS	ST. CLAIR	83	26
		CONTRACT NO. 76F71		
FED. ROAD DIST. NO.	ILLINOIS	FED. AID PROJECT		