\\DB1TRI-71-LAYOUT1.DGN, \\DB1TRI-71-BORDER1.DGN, \\DBCONN-99-MOTIF1.DGN, \\DB1TRI-76C52-MOTIF1.DGN, \\DB1TRI-76C51-MOTIF1.DGN, \\DB1TRI-35-LNDSCP1.DGN, \\DB1TRI-36-LNDSCP1.DGN, \\DB1TRI-37-LNDSCP1.DGN, \\DB1TRI-40-LNDSCP1.DGN, \\DB1TRI-71-LNDSCP1.DGN
10-23-2012, 15:54:17 BDRDNJ30 \\FS-8844\HHV\VAULT\D-TRANS\D71\2282-20868-B01\CIVIL\CHD\99 ALL CONTRACTS\TRI\SHEETS CONTRACT 76F71\DB1TRI-71-SHT-LANDSCAPE-620.DGN

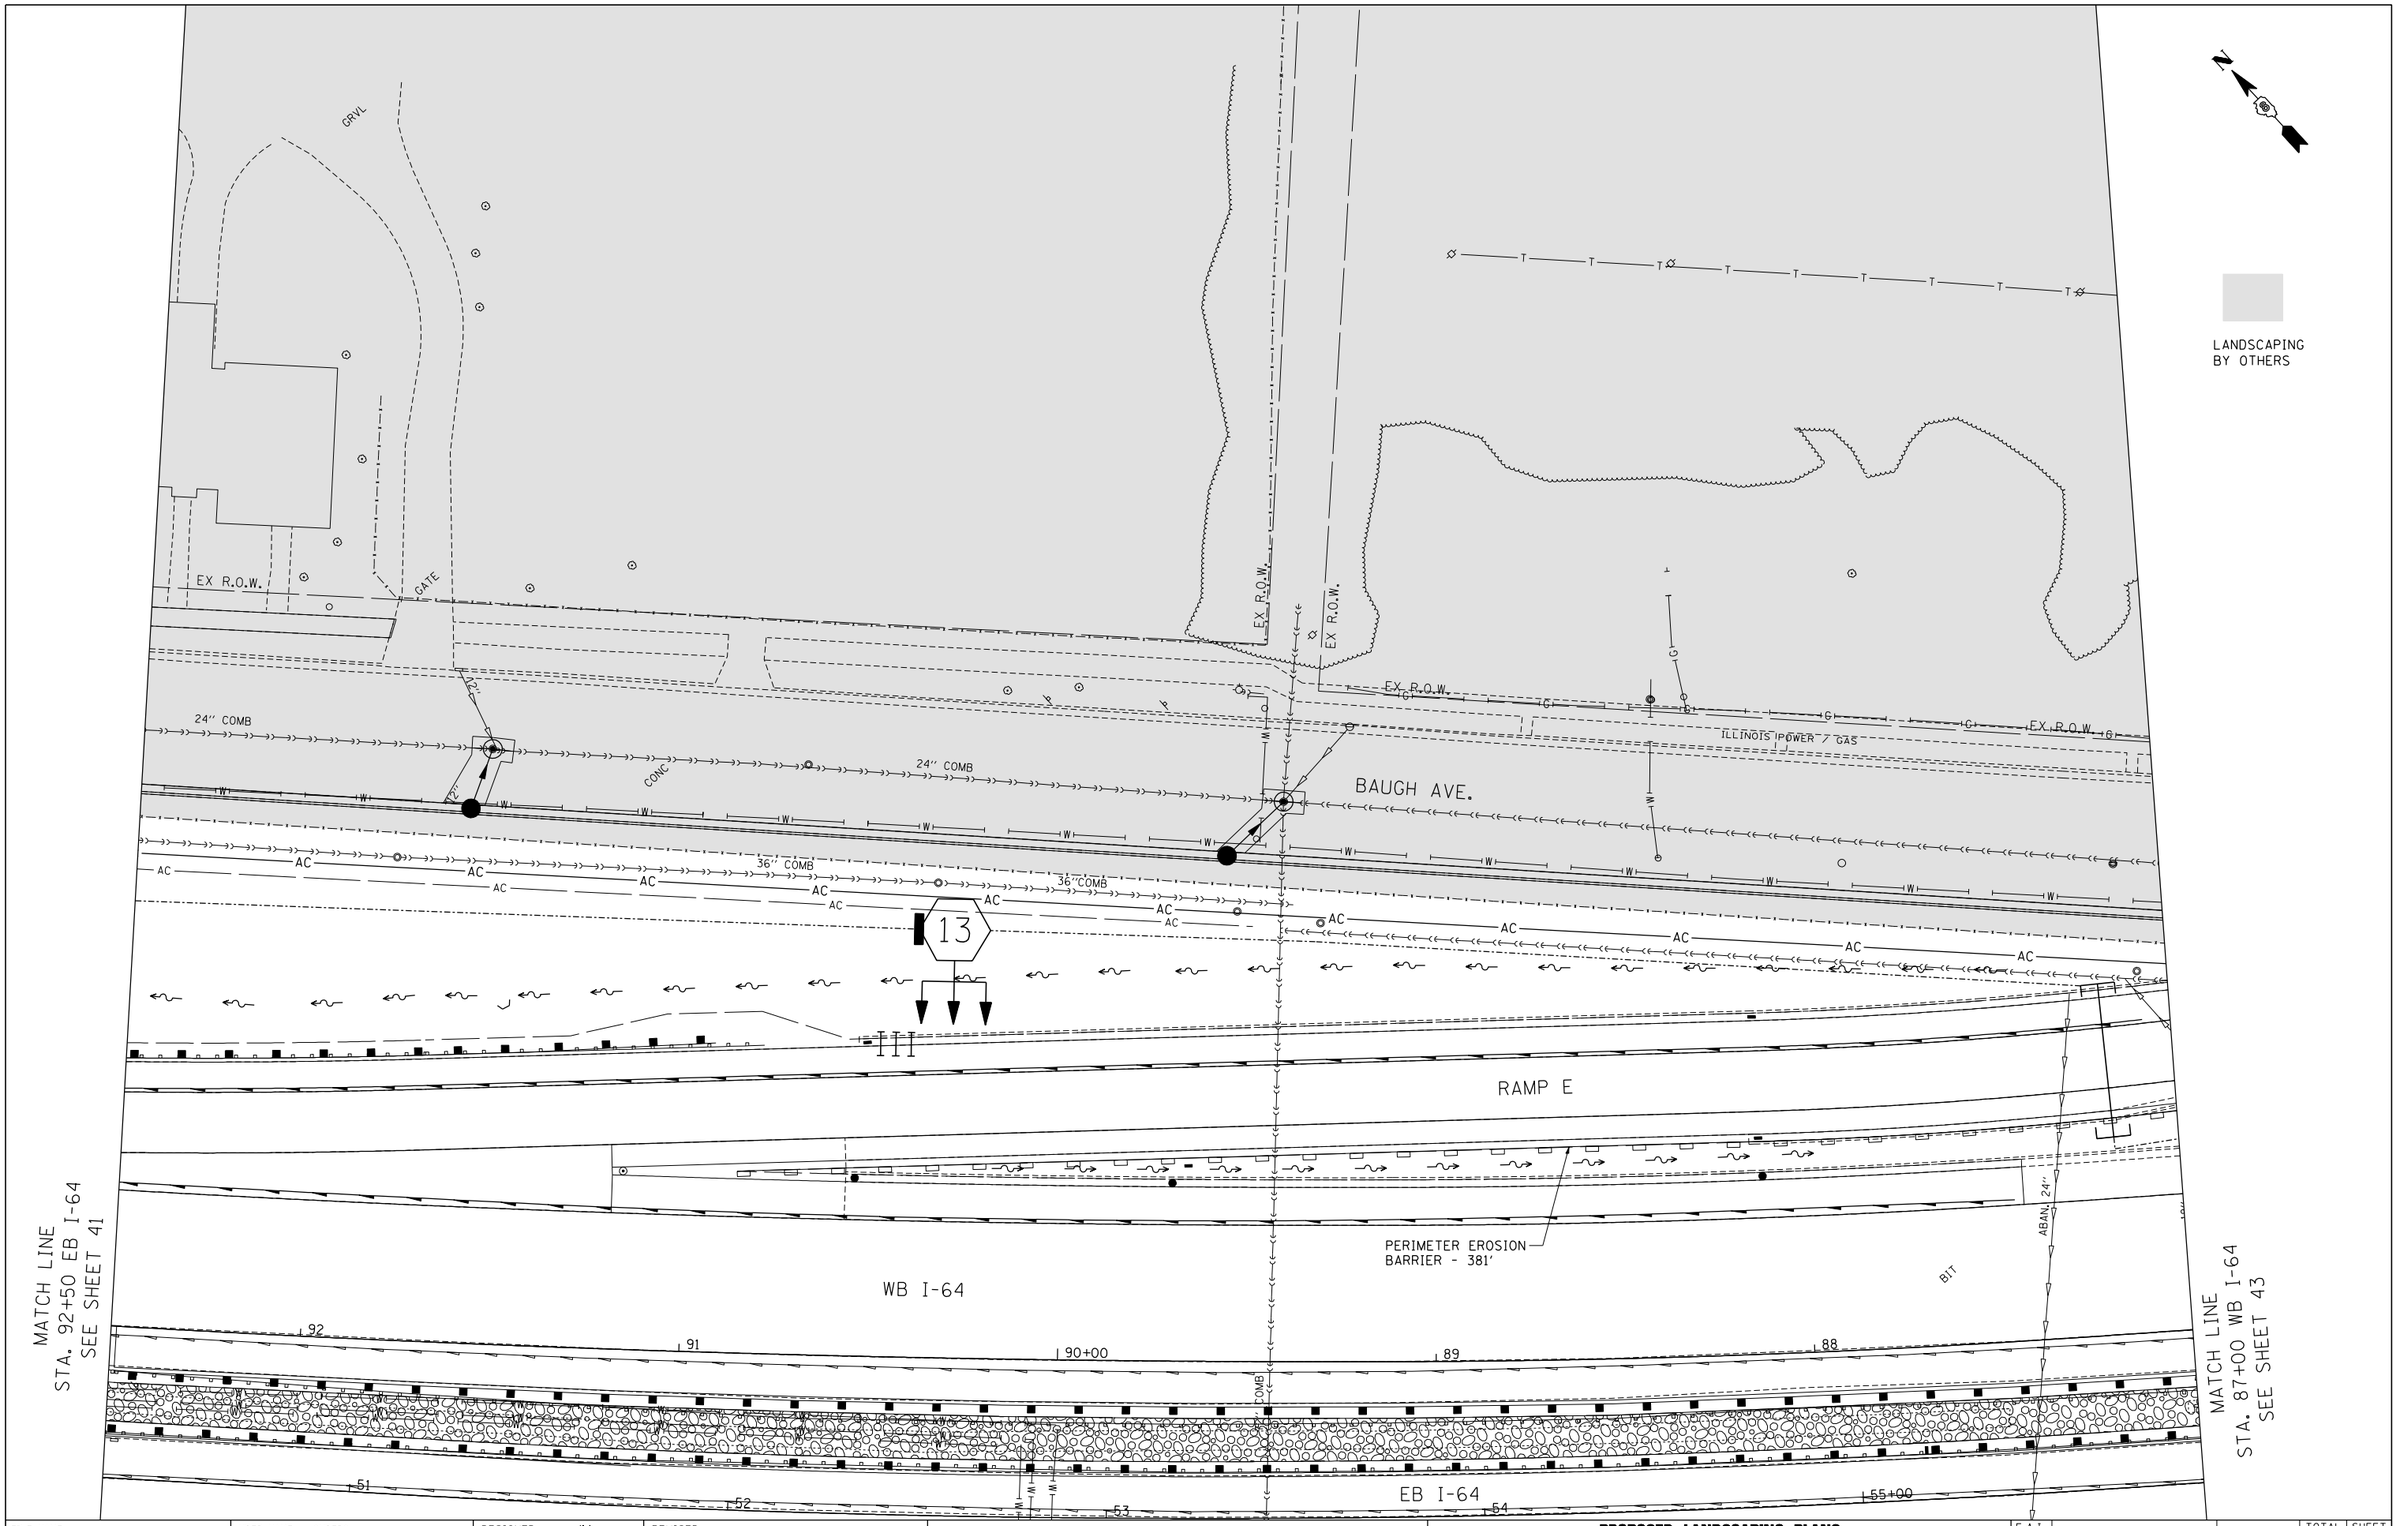

FILE NAME = $FILE1$	USER NAME = $USER$	DESIGNED - JM	REVISED -	**STATE OF ILLINOIS DEPARTMENT OF TRANSPORTATION**	**PROPOSED LANDSCAPING PLANS WESTBOUND I-64 5**	F.A.I. RTE.	SECTION	COUNTY	TOTAL SHEETS	SHEET NO.
		DRAWN - MDN	REVISED -			64	82-1-R(A)LS	ST. CLAIR	83	42
TENG & ASSOCIATES, INC. ENGINEERS/ARCHITECTS/PLANNERS CHICAGO, ILLINOIS	PLOT SCALE = $SCALE$	CHECKED - JB	REVISED -					CONTRACT NO. 76F71		
	PLOT DATE = $DATE$	DATE - 10/05/12	REVISED -		SCALE: 1"=20' SHEET NO. 20 OF 21 SHEETS STA. TO STA.	FED. ROAD DIST. NO.	ILLINOIS	FED. AID PROJECT		