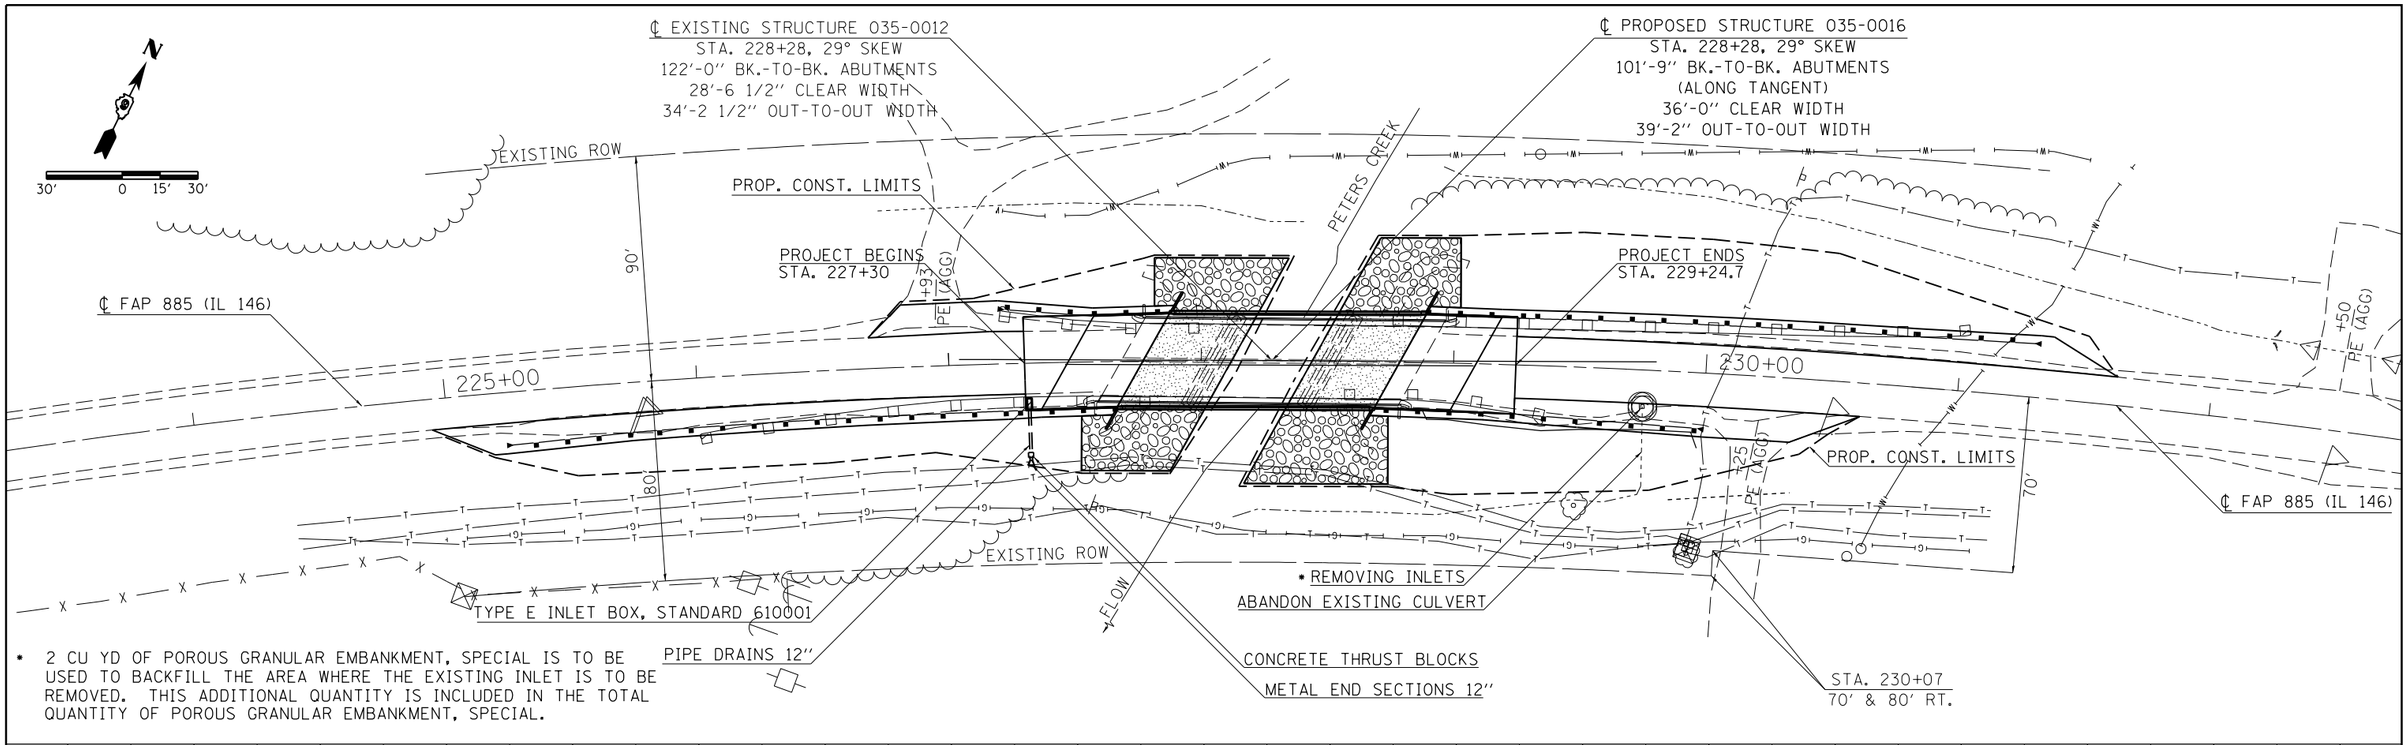

FILE NAME = c:\pw_work\pwidot\kelleykd\d0242339\78152	USER NAME = $USER$	DESIGNED -	REVISED -	STATE OF ILLINOIS DEPARTMENT OF TRANSPORTATION	PLAN AND PROFILE	F.A.P RTE.	SECTION	COUNTY	TOTAL SHEETS / SHEET NO.
	shtc-plnprf.dgn	DRAWN -	REVISED -			885	11B-1	HARDIN	50 / 13
	PLOT SCALE = 60.0000 ' / in.	CHECKED -	REVISED -					CONTRACT NO. 78152	
	PLOT DATE = 10/17/2012	DATE -	REVISED -		SCALE: SHEET NO. OF SHEETS STA. TO STA.	FED. ROAD DIST. NO.	ILLINOIS	FED. AID PROJECT	