| FINAL SURVEY | NOTE BOOK | SURVEYED | BY | DATE |
|---|---|---|---|---|
| | | PLOTTED | | |
| | | TEMPLATE | | |
| | | AREAS | | |
| NO. | | AREAS CHECKED | | |

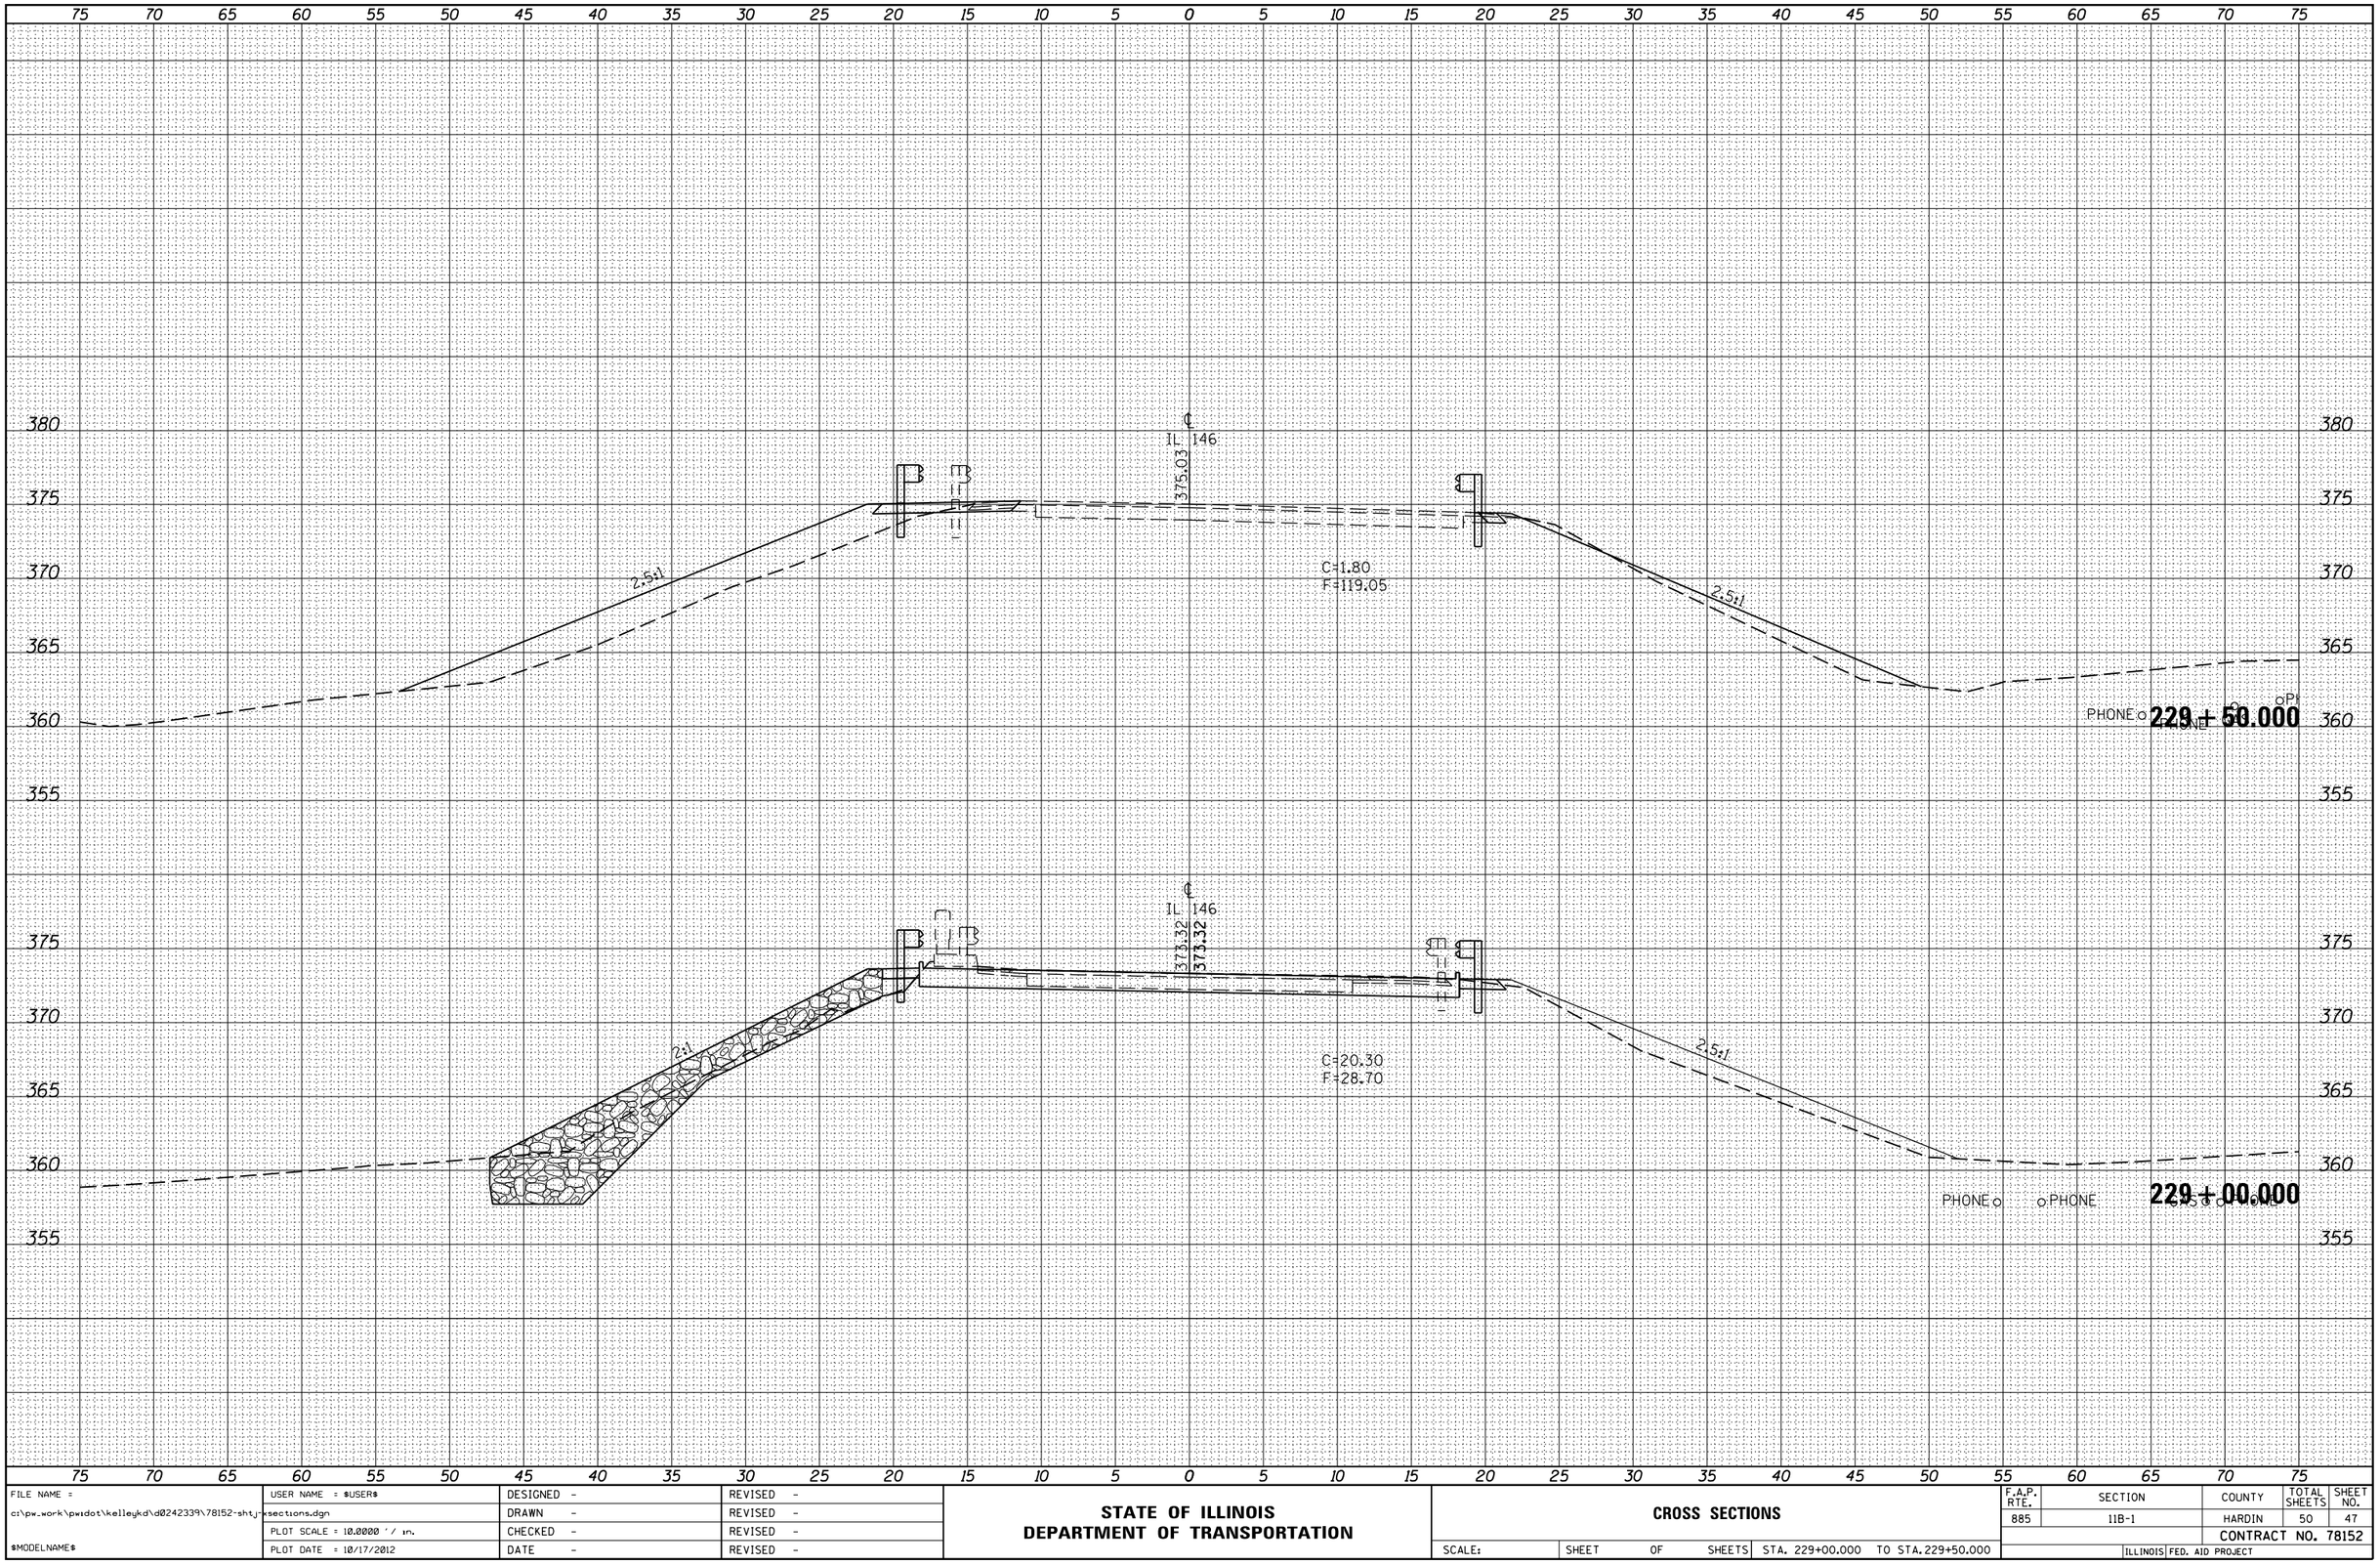


| ORIGINAL SURVEY | NOTE BOOK | SURVEYED | BY | DATE |
|---|---|---|---|---|
| | | PLOTTED | | |
| | | TEMPLATE | | |
| | | AREAS | | |
| NO. | | AREAS CHECKED | | |

| | | | |
|---|---|---|---|
| FILE NAME = c:\pw_work\pwidot\kelleykd\d0242339\78152-sht-xsections.dgn | USER NAME = $USER$ | DESIGNED - | REVISED - |
| | | DRAWN - | REVISED - |
| | PLOT SCALE = 10.0000 ' / in. | CHECKED - | REVISED - |
| $MODELNAME$ | PLOT DATE = 10/17/2012 | DATE - | REVISED - |

**STATE OF ILLINOIS**
**DEPARTMENT OF TRANSPORTATION**

**CROSS SECTIONS**

SCALE: | SHEET OF SHEETS | STA. 229+00.000 TO STA. 229+50.000

| F.A.P. RTE. | SECTION | COUNTY | TOTAL SHEETS | SHEET NO. |
|---|---|---|---|---|
| 885 | 11B-1 | HARDIN | 50 | 47 |
| | | CONTRACT NO. 78152 | | |
| | ILLINOIS FED. AID PROJECT | | | |