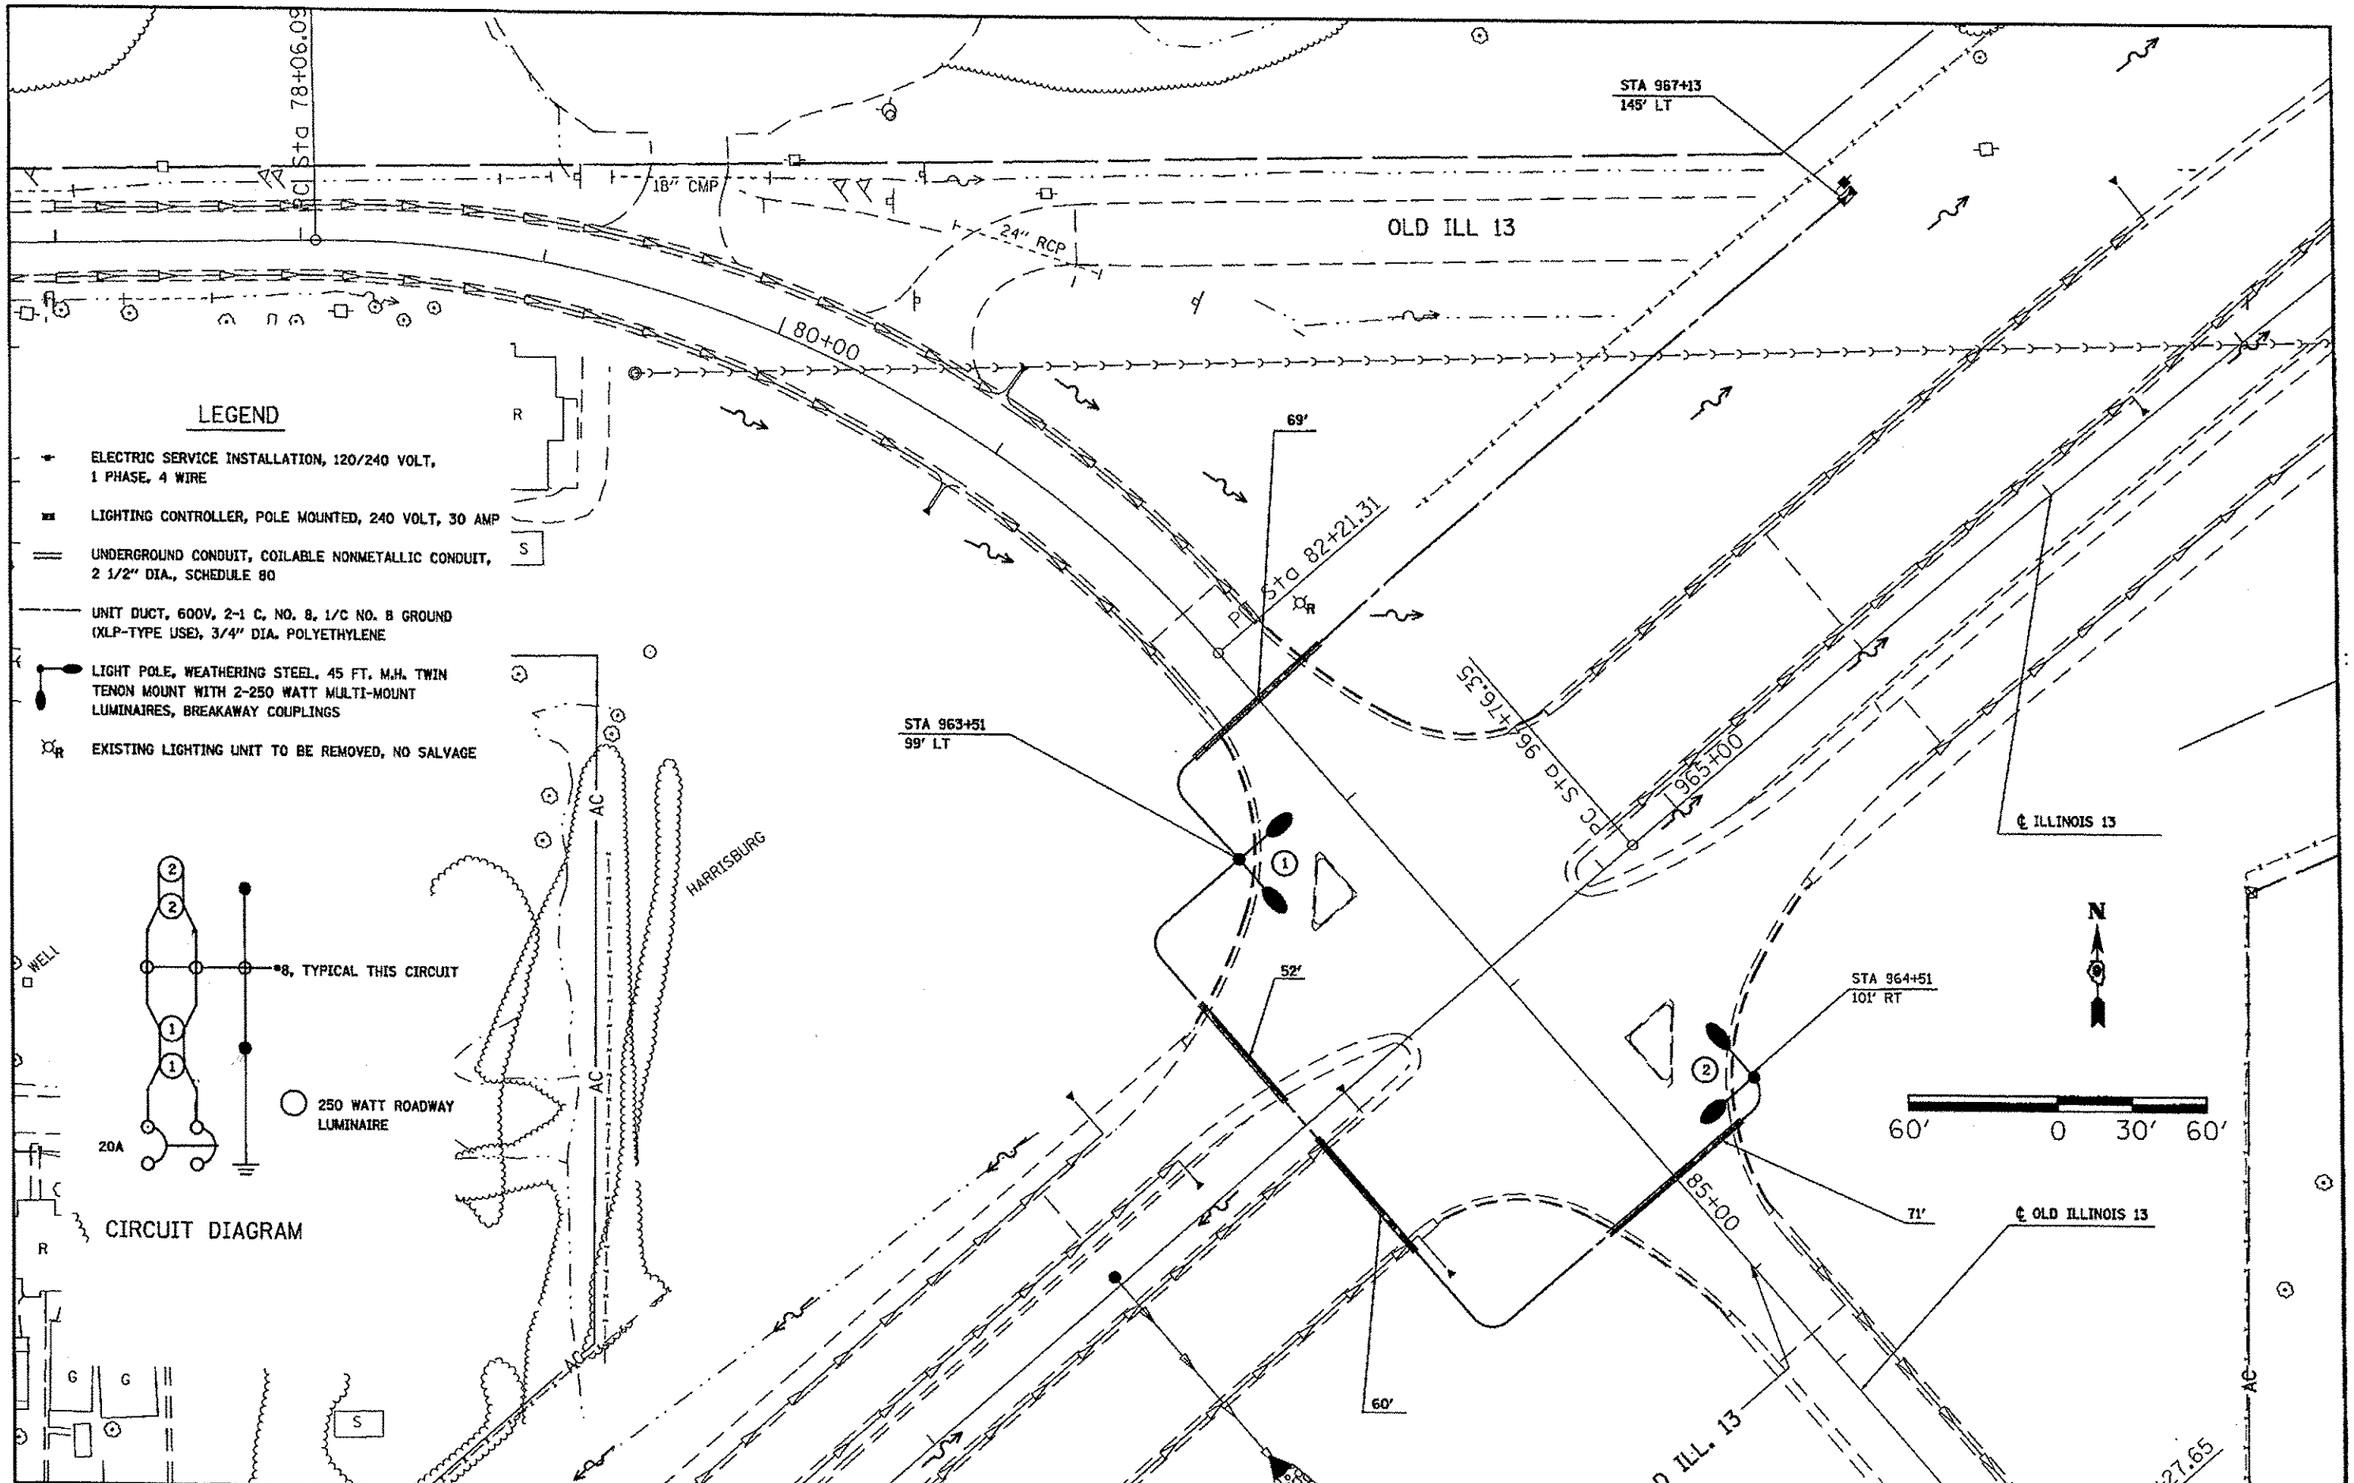

FILE NAME = c:\pw_work\pwidot\poesl\d0316146\78330-sht-plan.dgn	USER NAME = poesl	DESIGNED -	REVISED -
		DRAWN -	REVISED -
	PLOT SCALE = 60.0000 ' / in.	CHECKED -	REVISED -
#MODELNAME#	PLOT DATE = 10/15/2012	DATE -	REVISED -

STATE OF ILLINOIS
DEPARTMENT OF TRANSPORTATION

LOCATION 1 - IL 13/W POPLAR ST
LAYOUT AND CIRCUIT DIAGRAM

SCALE: | SHEET OF SHEETS | STA. TO STA.

F.A.P RTE.	SECTION	COUNTY	TOTAL SHEETS	SHEET NO.
331	(3-2,8X-1,4-2)L-1	SALINE	8	4

CONTRACT NO. 78330

ILLINOIS FED. AID PROJECT