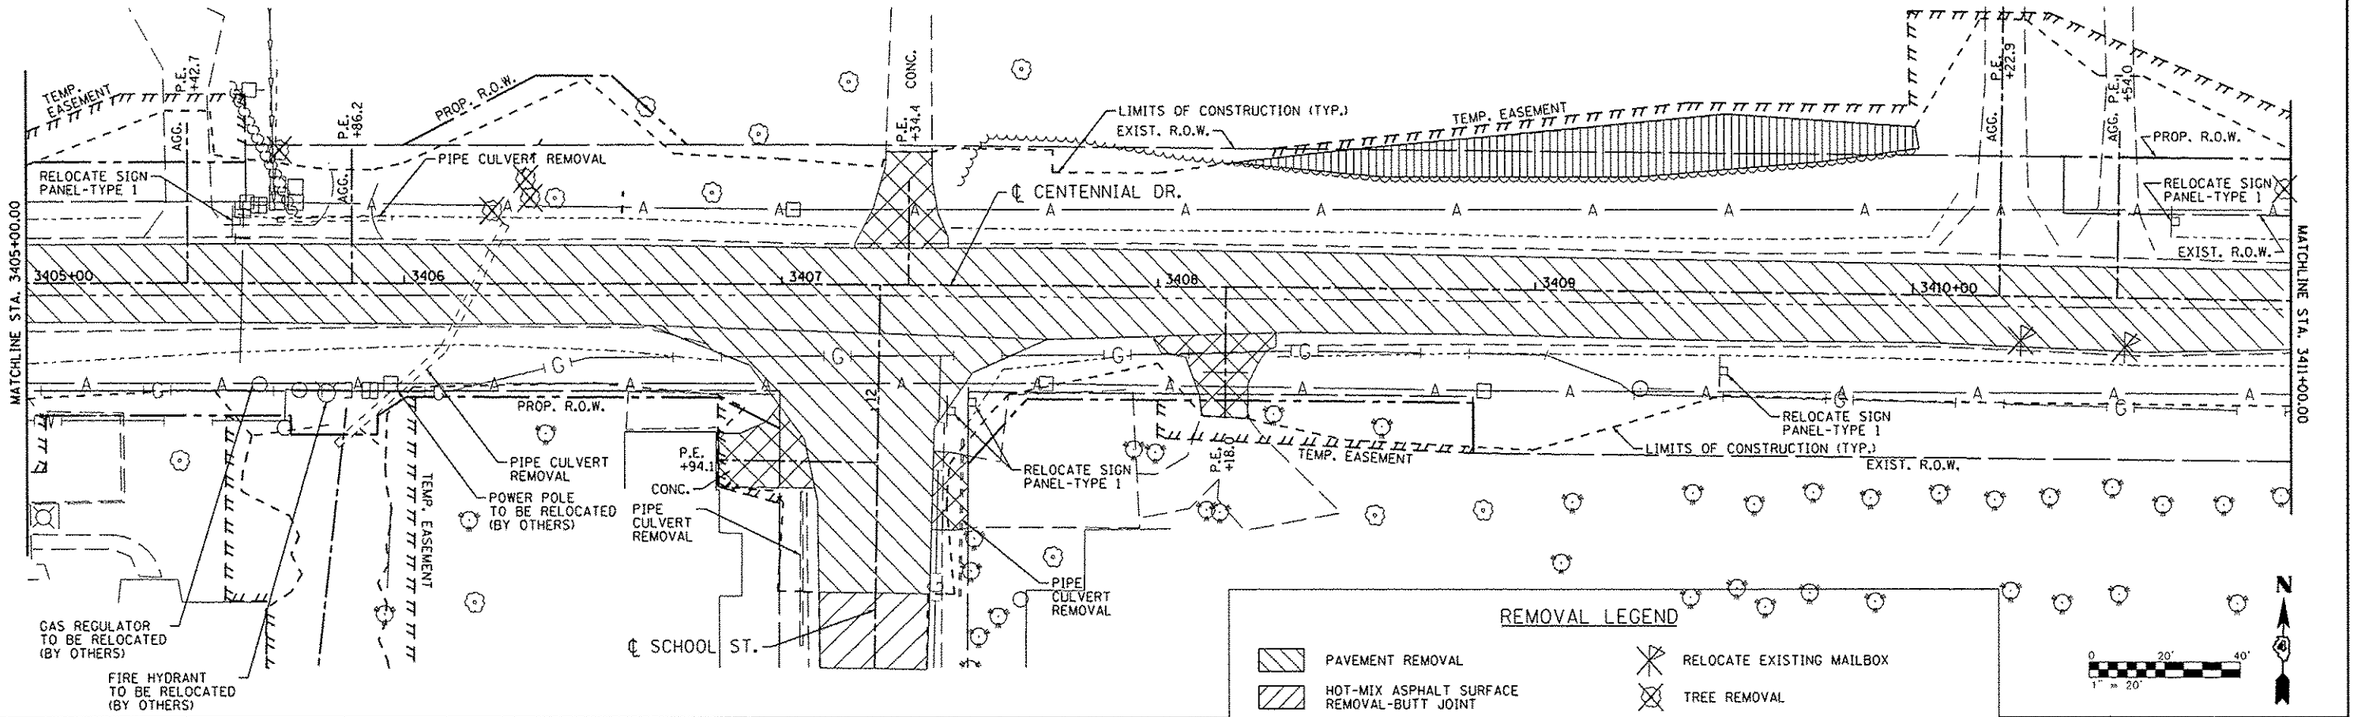

FILE NAME = s:\237\2009\23709006\CentennialDrivePhaseVPh1\CADD\CADD Sheets\0489492-sht-rem3.dgn	USER NAME = rjanderson	DESIGNED -	REVISED -
MAURER-STUTZ ENGINEERS SURVEYORS	PLOT SCALE = 40.0000 ' / IN.	DRAWN -	REVISED -
	PLOT DATE = 10/13/2012	CHECKED -	REVISED -
		DATE -	REVISED -

CITY OF EAST PEORIA
WASHINGTON TOWNSHIP

CENTENNIAL DRIVE – PHASE V (GRANGE RD TO SPRING CREEK RD)
REMOVAL PLAN

SCALE: 1"=20' | SHEET 3 OF 5 SHEETS | STA. 3405+00.00 TO STA. 3417+00.00

F.A.U. RTE.	SECTION	COUNTY	TOTAL SHEETS	SHEET NO.
6745	07-00069-00-WR	TAZEWELL	98	17
		CONTRACT NO. 89492		
		ILLINOIS FED. AID PROJECT		