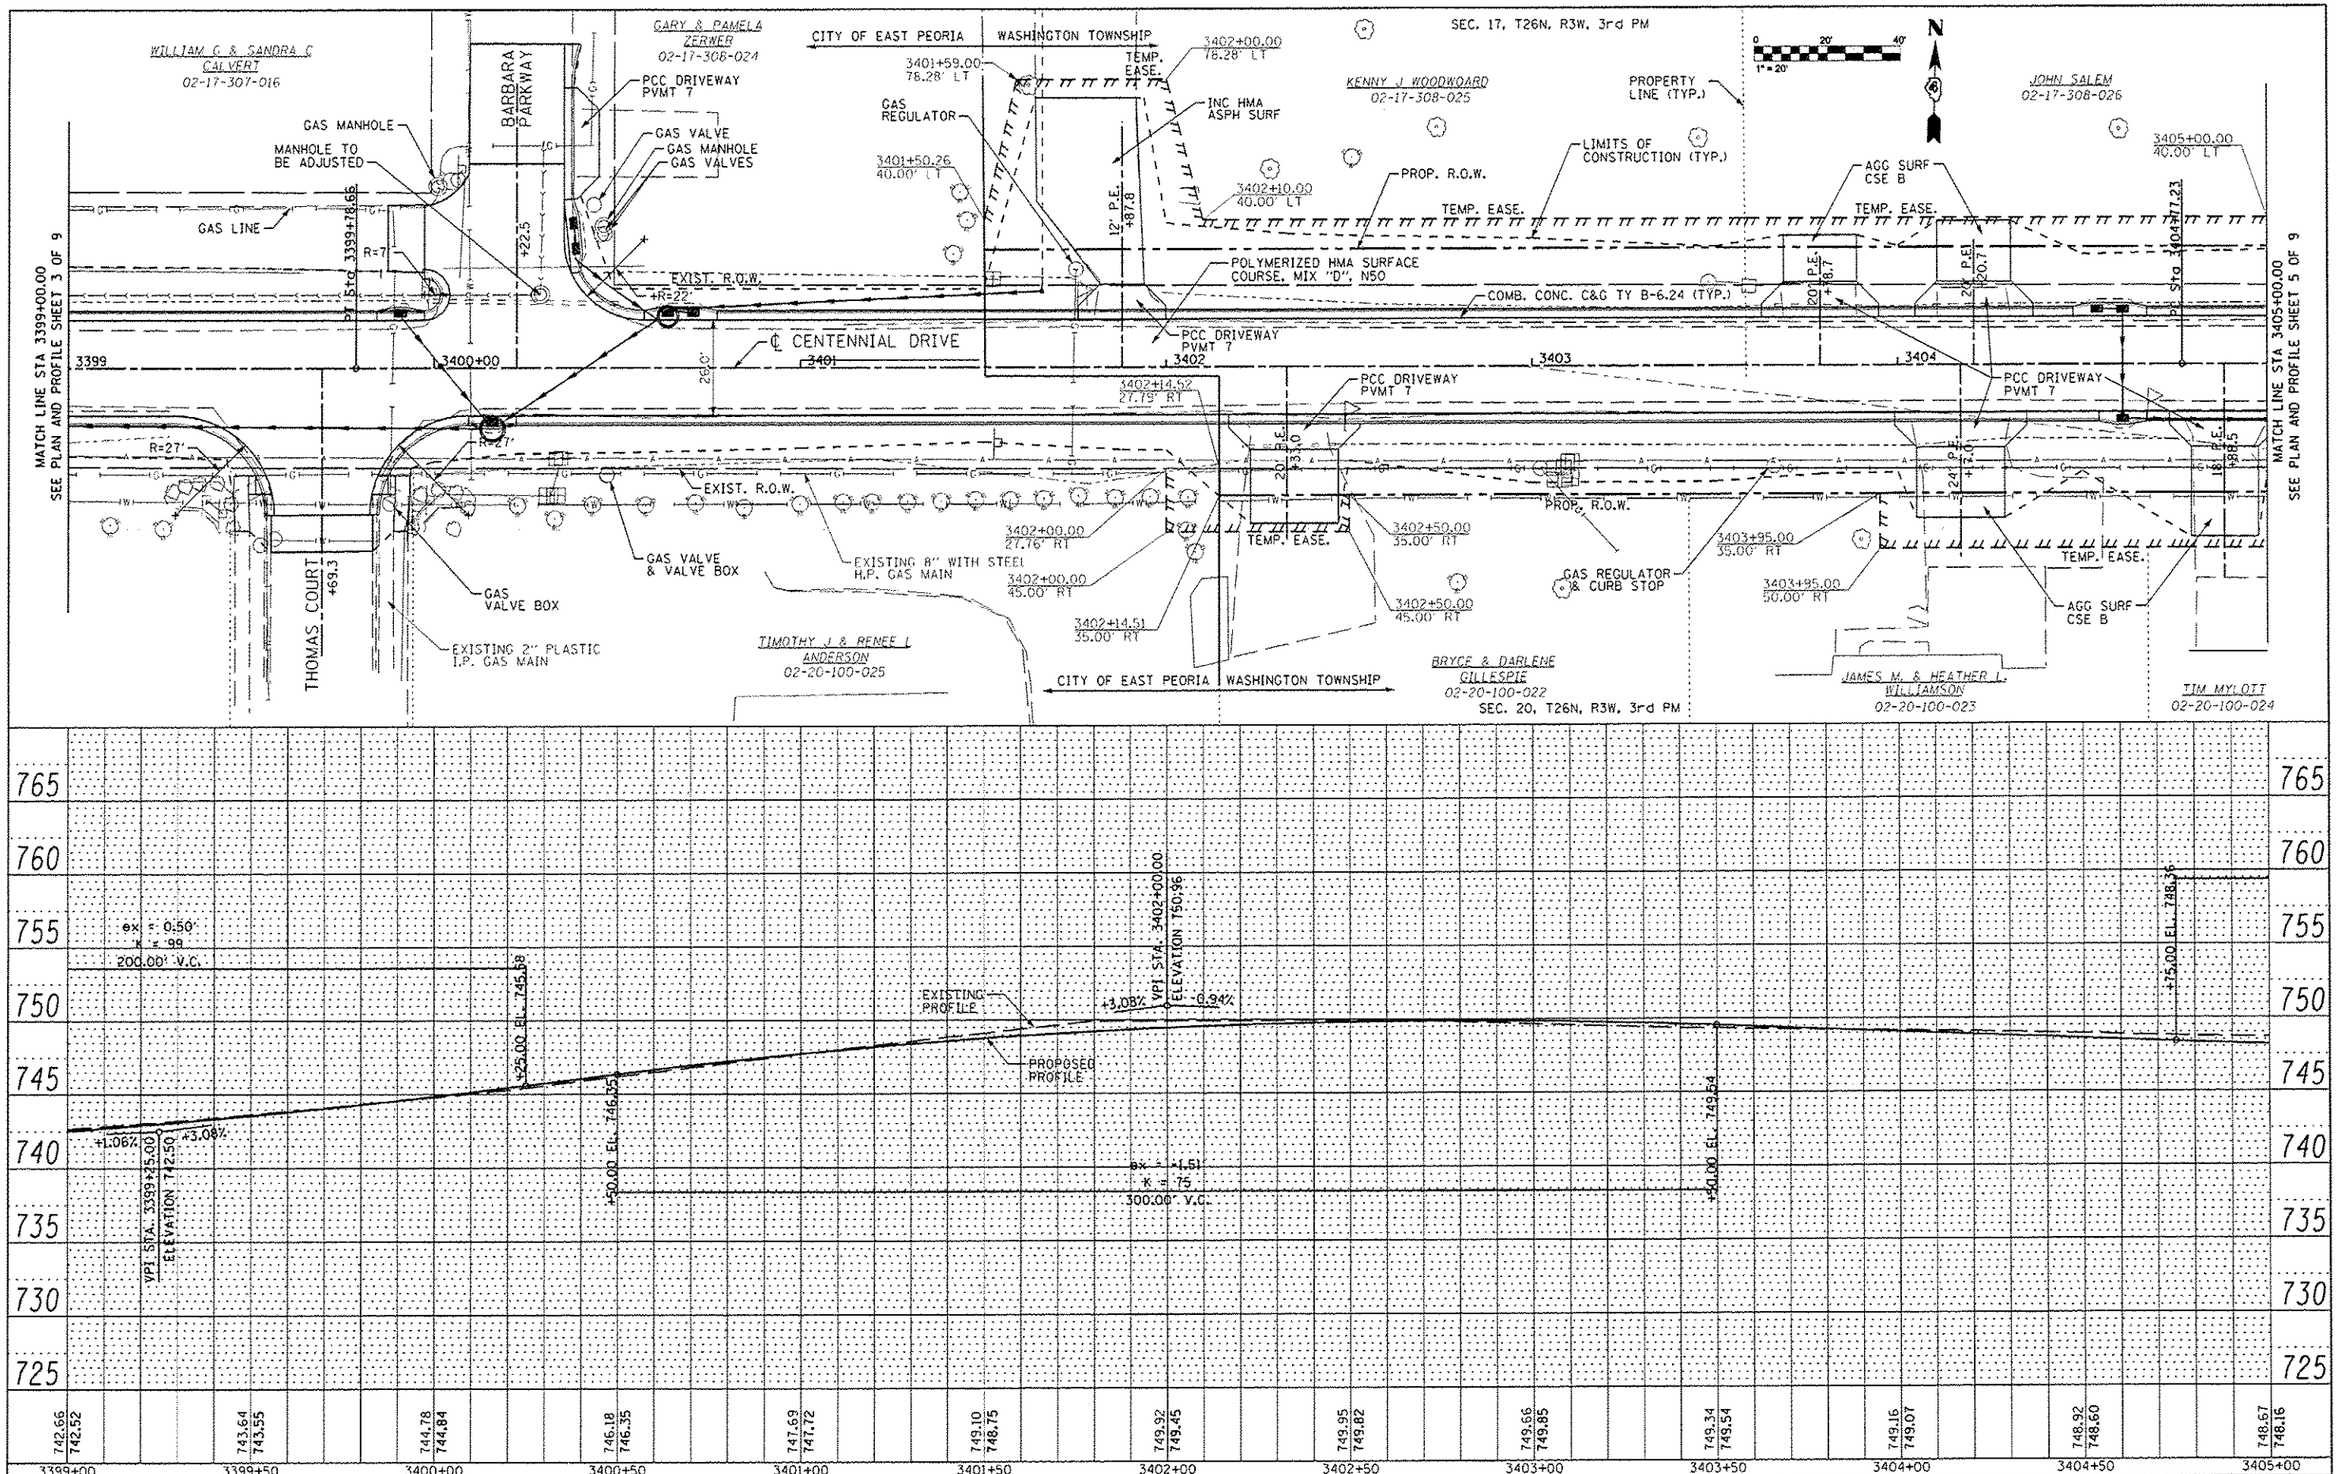

FILE NAME =	USER NAME = willewis	DESIGNED - RJA	REVISED -
s:\237\2009\23709006\CentennialDrivePhaseV\PhII\CADD\CADD Sheets\D489492-sht-plprpf4.dgn		DRAWN - WLL	REVISED -
MAURER-STUTZ ENGINEERS SURVEYORS	PLOT SCALE = 40.0000 ' / IN.	CHECKED - RJA	REVISED -
	PLOT DATE = 11/16/2012	DATE -	REVISED -

CITY OF EAST PEORIA
WASHINGTON TOWNSHIP

CENTENNIAL DRIVE – PHASE V (GRANGE RD TO SPRING CREEK RD)
PLAN AND PROFILE

SCALE: | SHEET NO. OF SHEETS | STA. TO STA.

F.A.U. RTE.	SECTION	COUNTY	TOTAL SHEETS	SHEET NO.
6745	07-00069-00-WR	TAZEWELL	98	23
		CONTRACT NO. 89492		
FED. ROAD DIST. NO.	ILLINOIS	FED. AID PROJECT		