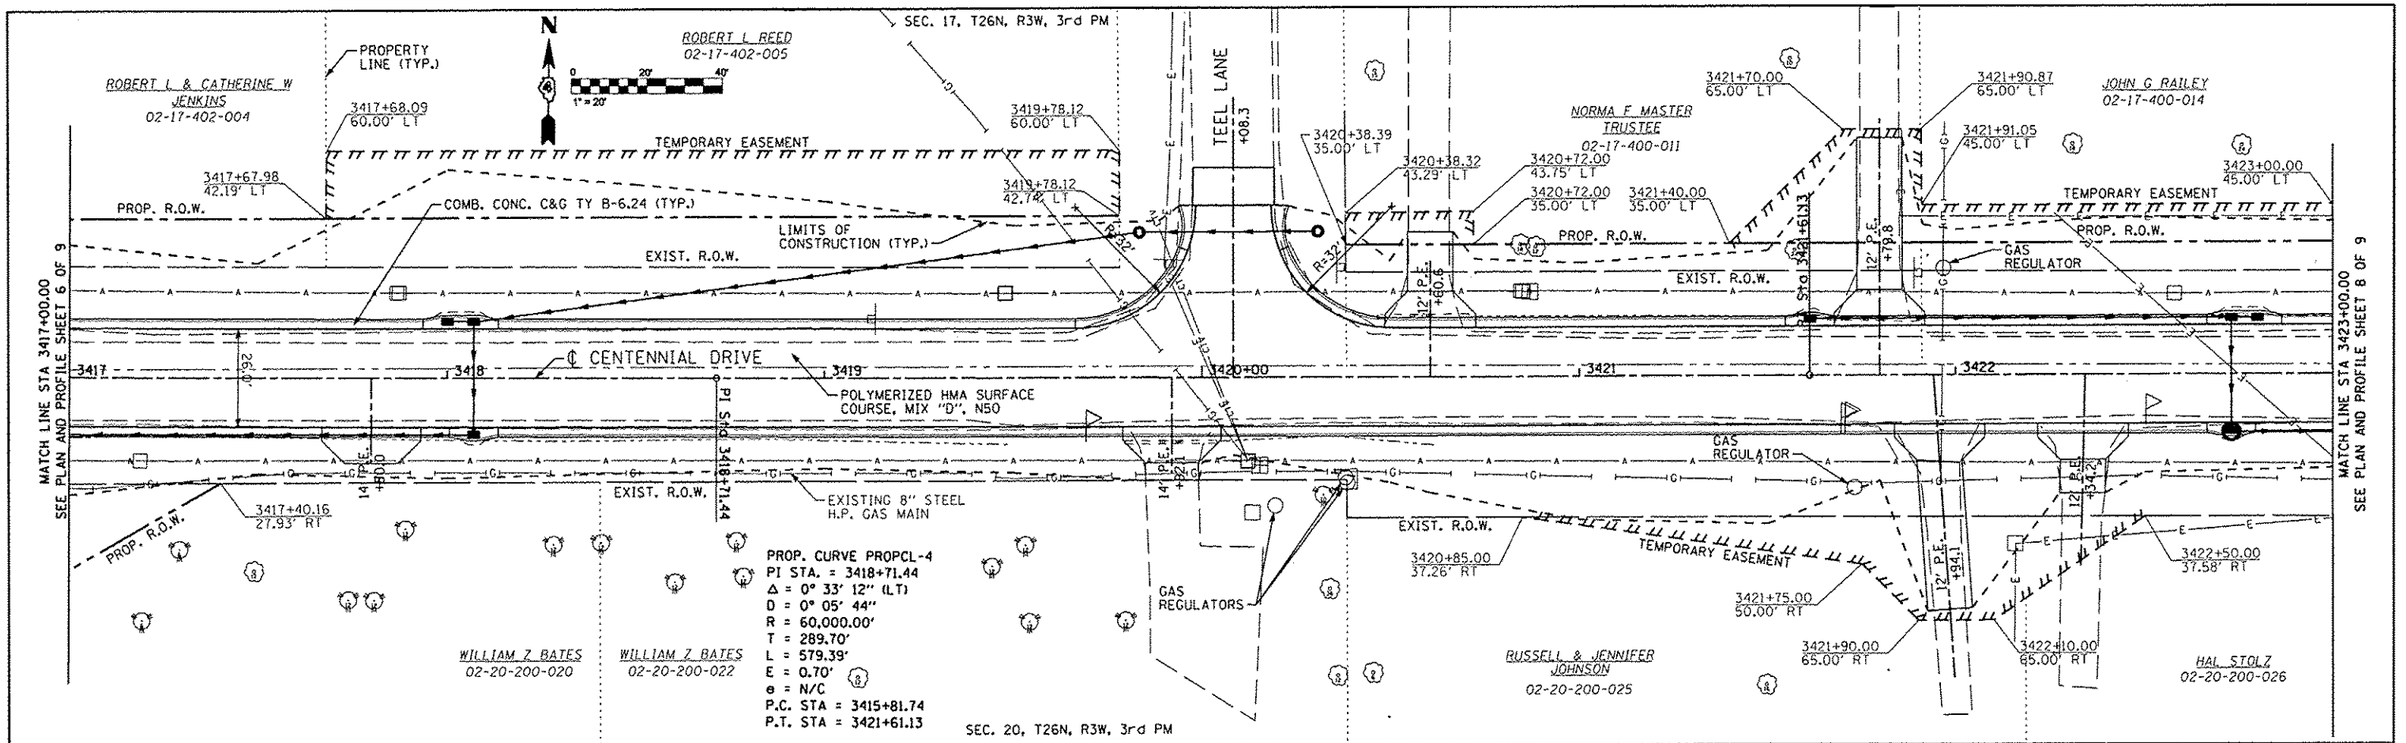

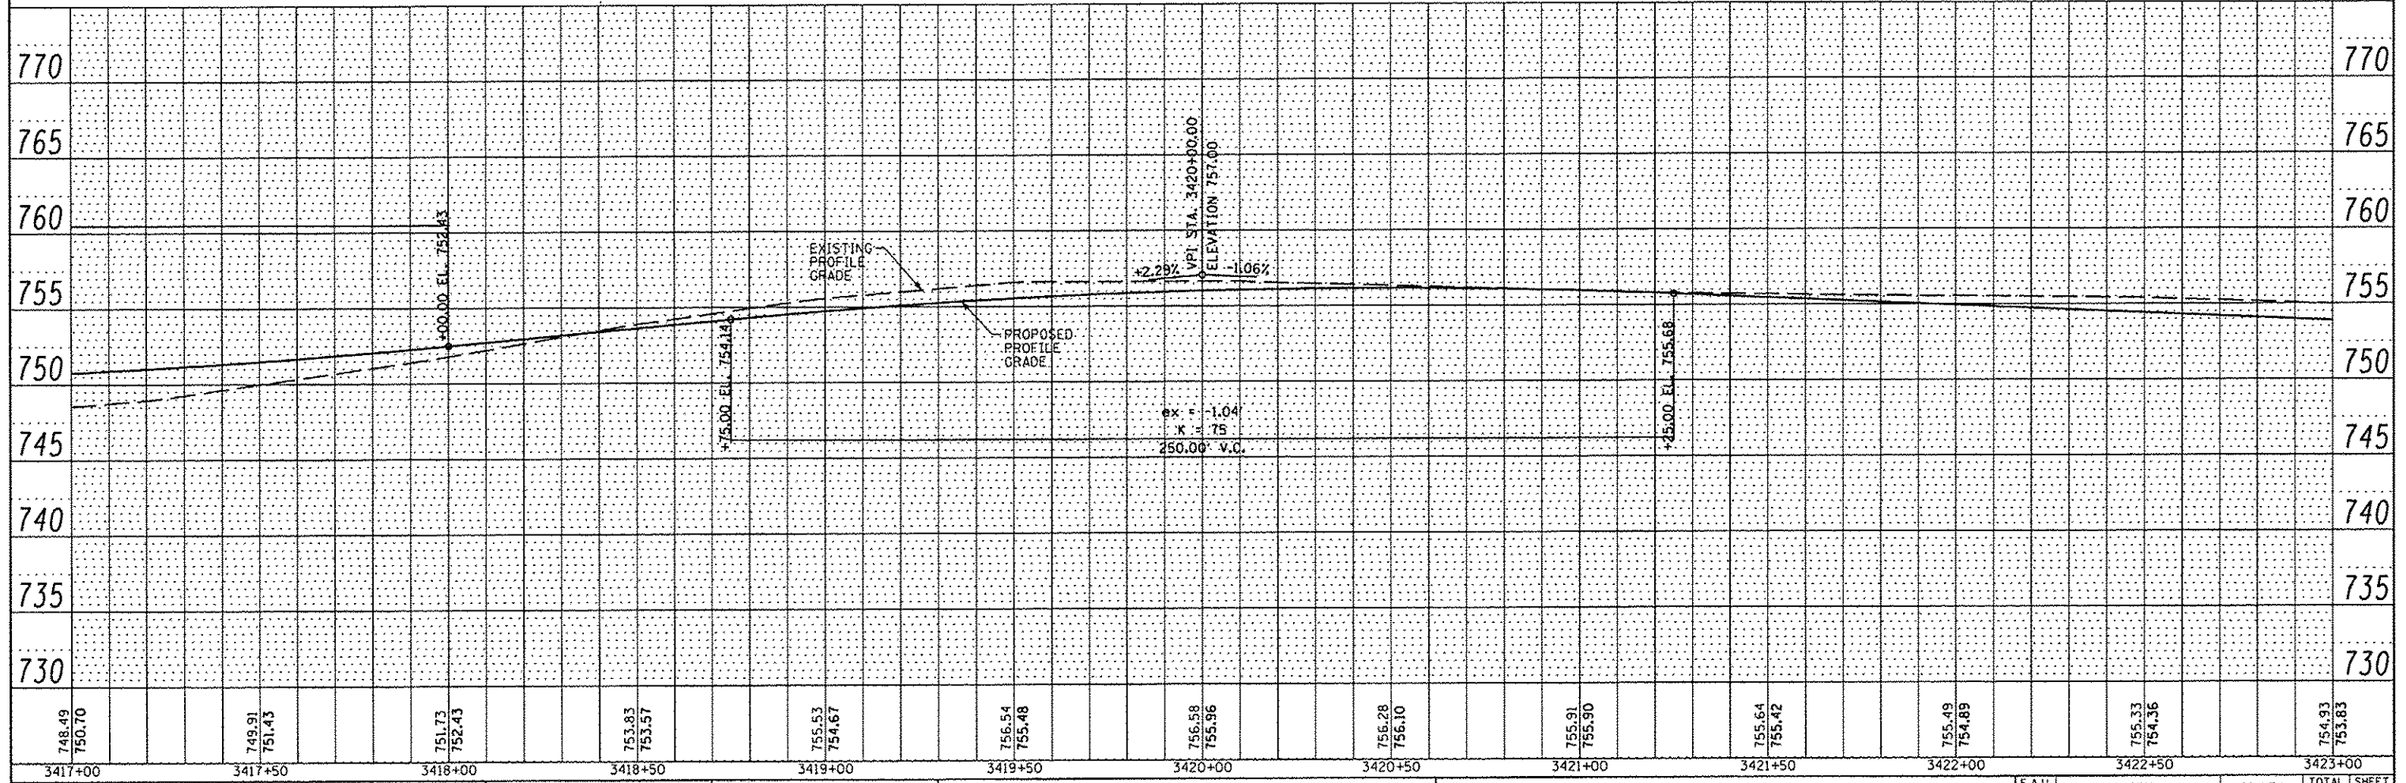

PLAN — SURVEYED; PLOTTED; ALIGNMENT CHECKED; GRADES CHECKED; STRUCTURE NO(S) ASSIGNED; NOTE BOOK; NO.; BY; DATE

PROFILE — SURVEYED; PLOTTED; ALIGNMENT CHECKED; GRADES CHECKED; STRUCTURE NO(S) ASSIGNED; NOTE BOOK; NO.; BY; DATE

FILE NAME = s:\237\2009\23789026\Centennial Drive Phase V\PhD\CADD\CADD Sheets\D489492-sht-plnpf7.dgn	USER NAME = wllewis	DESIGNED - RJA	REVISED -
MAURER-STUTZ ENGINEERS SURVEYORS	PLOT SCALE = 40.0000 ' / IN.	DRAWN - WLL	REVISED -
	PLOT DATE = 10/12/2012	CHECKED - RJA	REVISED -
		DATE -	REVISED -

CITY OF EAST PEORIA
WASHINGTON TOWNSHIP

CENTENNIAL DRIVE – PHASE V (GRANGE RD TO SPRING CREEK RD)
PLAN AND PROFILE

SCALE: | SHEET NO. OF SHEETS | STA. TO STA.

F.A.U. RTE.	SECTION	COUNTY	TOTAL SHEETS	SHEET NO.
6745	07-00069-00-WR	TAZEWELL	98	26
		CONTRACT NO. 89492		
FED. ROAD DIST. NO.	ILLINOIS	FED. AID PROJECT		