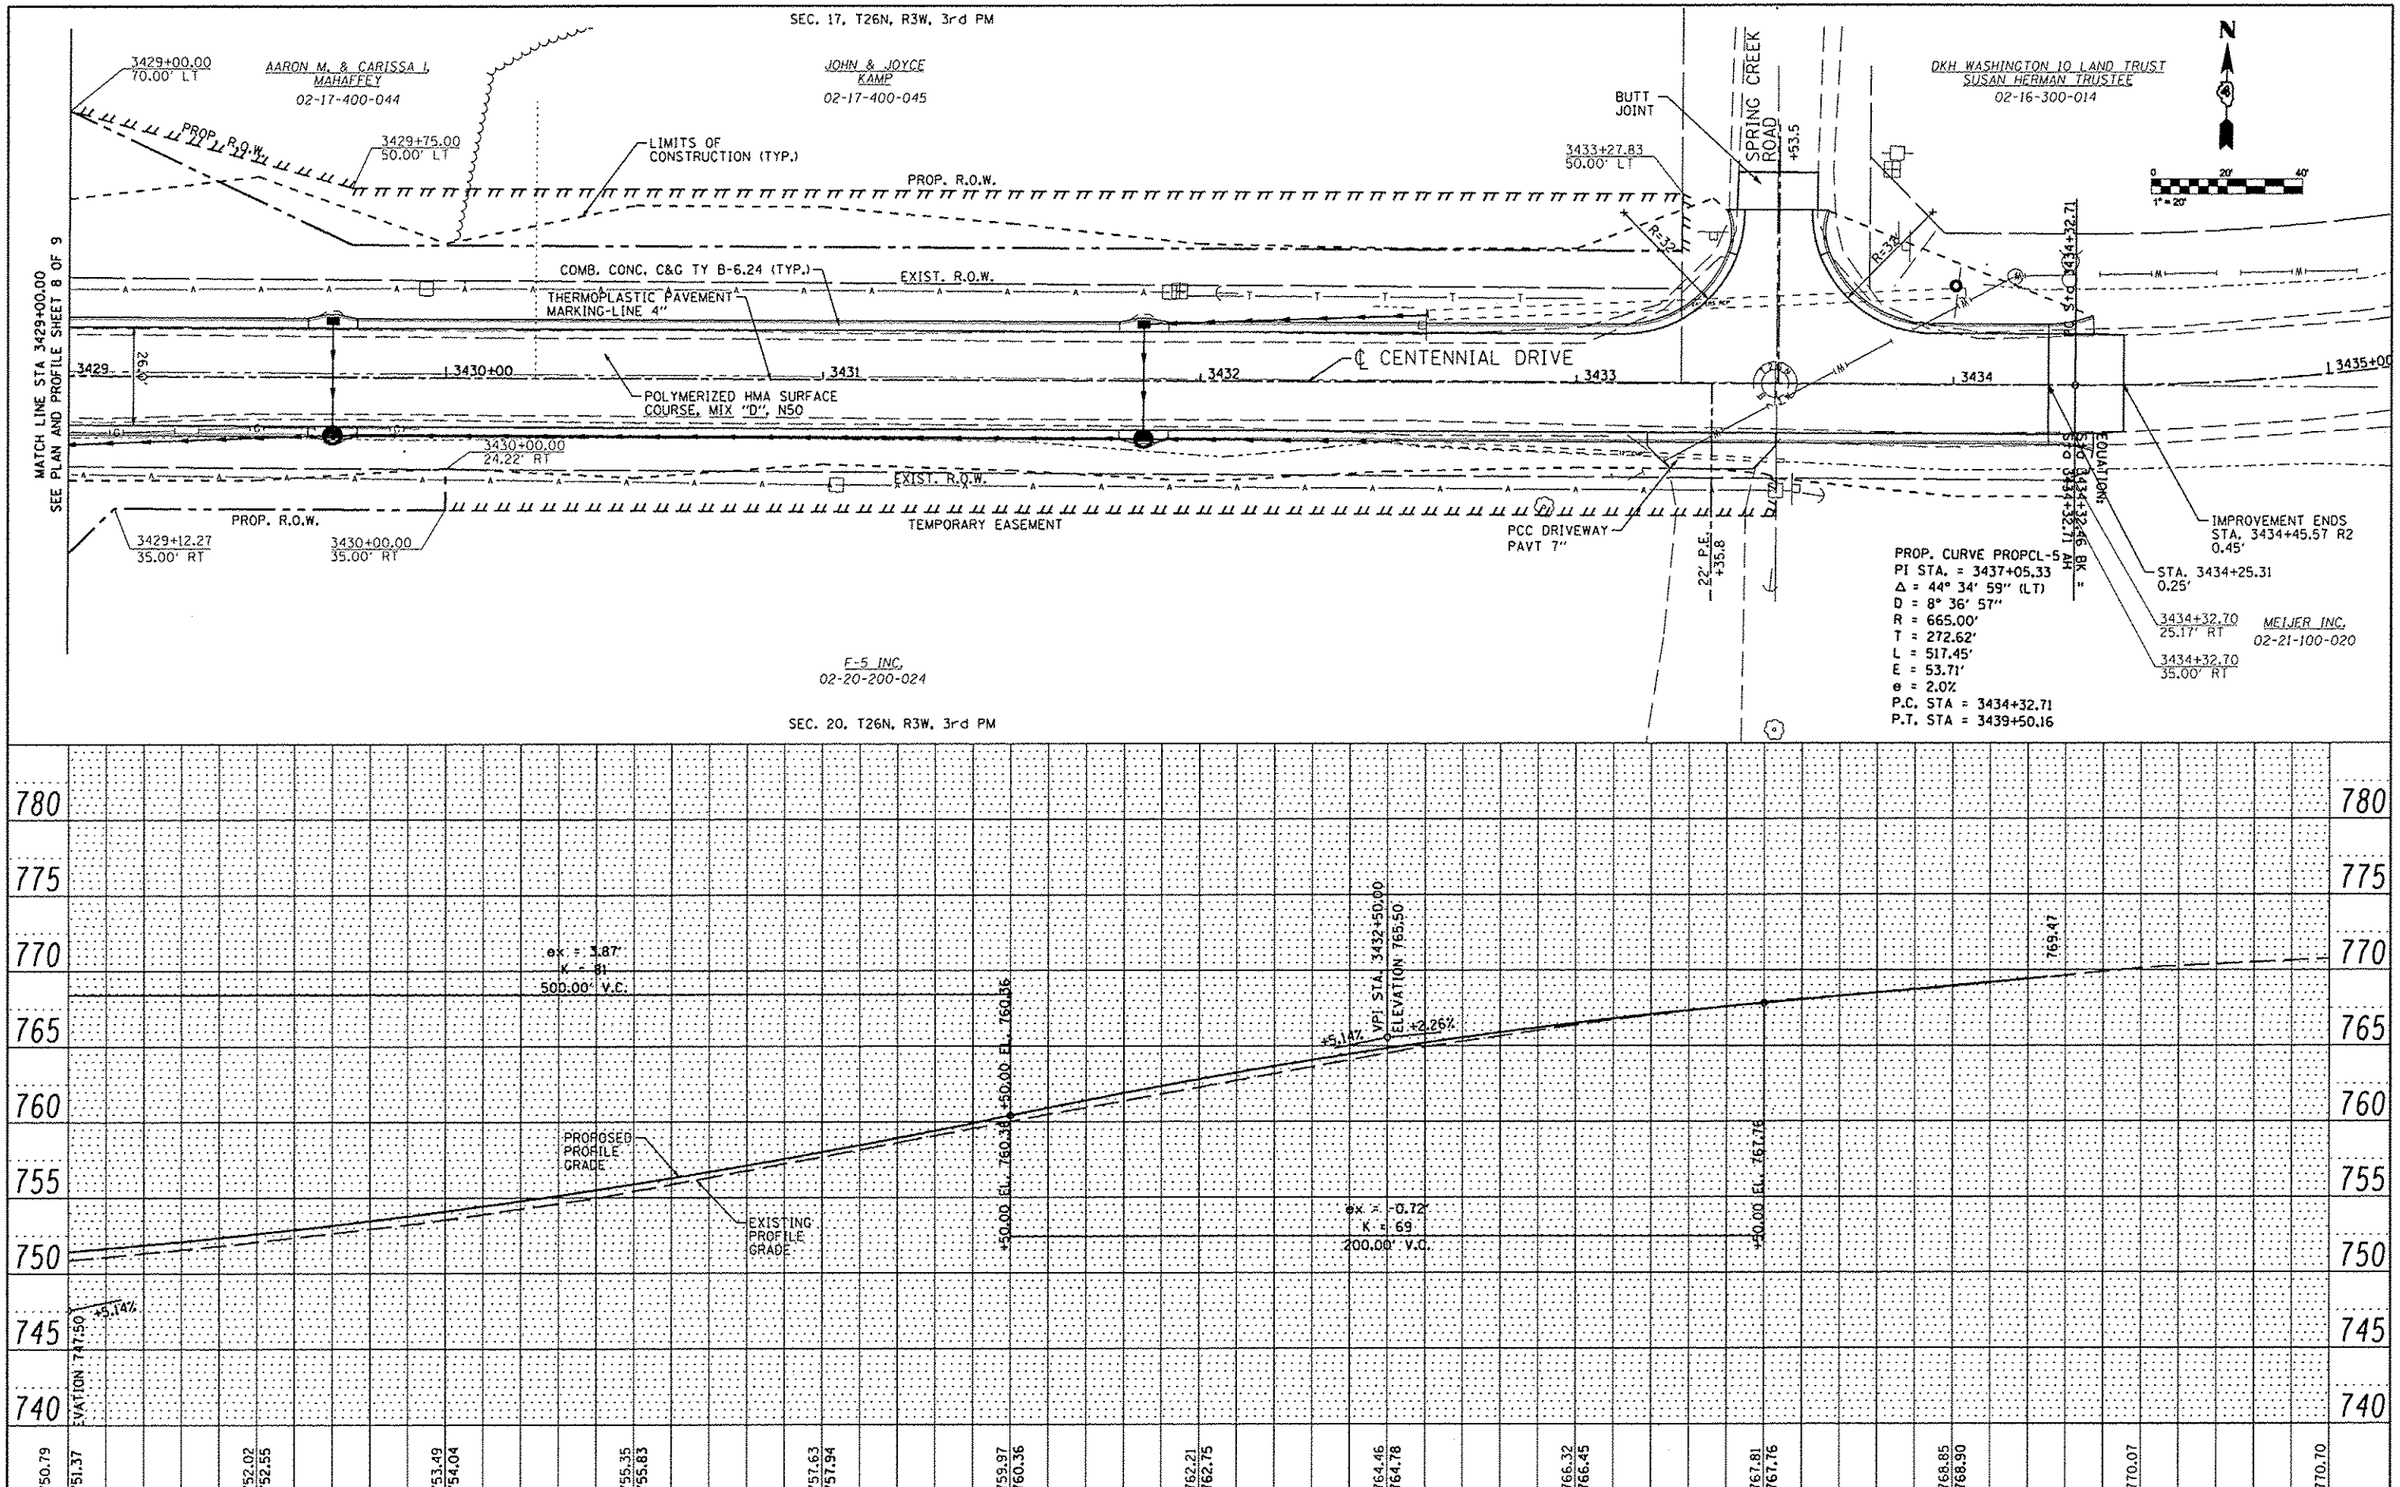

PLAN: SURVEYED / PLOTTED / ALIGNMENT CHECKED / ST. OF WAY CHECKED / CADD FILE NAME / NOTE BOOK NO. / BY / DATE

PROFILE: SURVEYED / PLOTTED / GRADES CHECKED / B.M. NOTED / STRUCTURE NOTATNS CHKD / NOTE BOOK NO. / BY / DATE

FILE NAME = s:\237\2009\23709006\CentennialDrivePhase	USER NAME = wllewis	DESIGNED - RJA	REVISED -
MAURER-STUTZ ENGINEERS SURVEYORS	PNI\CADD\CADD Sheets\0489492-sht-plnprf9.dgn	DRAWN - WLL	REVISED -
	PLOT SCALE = 40.0000 ' / IN.	CHECKED - RJA	REVISED -
	PLOT DATE = 10/12/2012	DATE -	REVISED -

CITY OF EAST PEORIA
WASHINGTON TOWNSHIP

CENTENNIAL DRIVE – PHASE V (GRANGE RD TO SPRING CREEK RD)
PLAN AND PROFILE

SCALE: | SHEET NO. OF SHEETS | STA. TO STA.

F.A.U. RTE.	SECTION	COUNTY	TOTAL SHEETS	SHEET NO.
6745	07-00069-00-WR	TAZEWELL	98	28
		CONTRACT NO. 89492		
FED. ROAD DIST. NO.	ILLINOIS	FED. AID PROJECT		