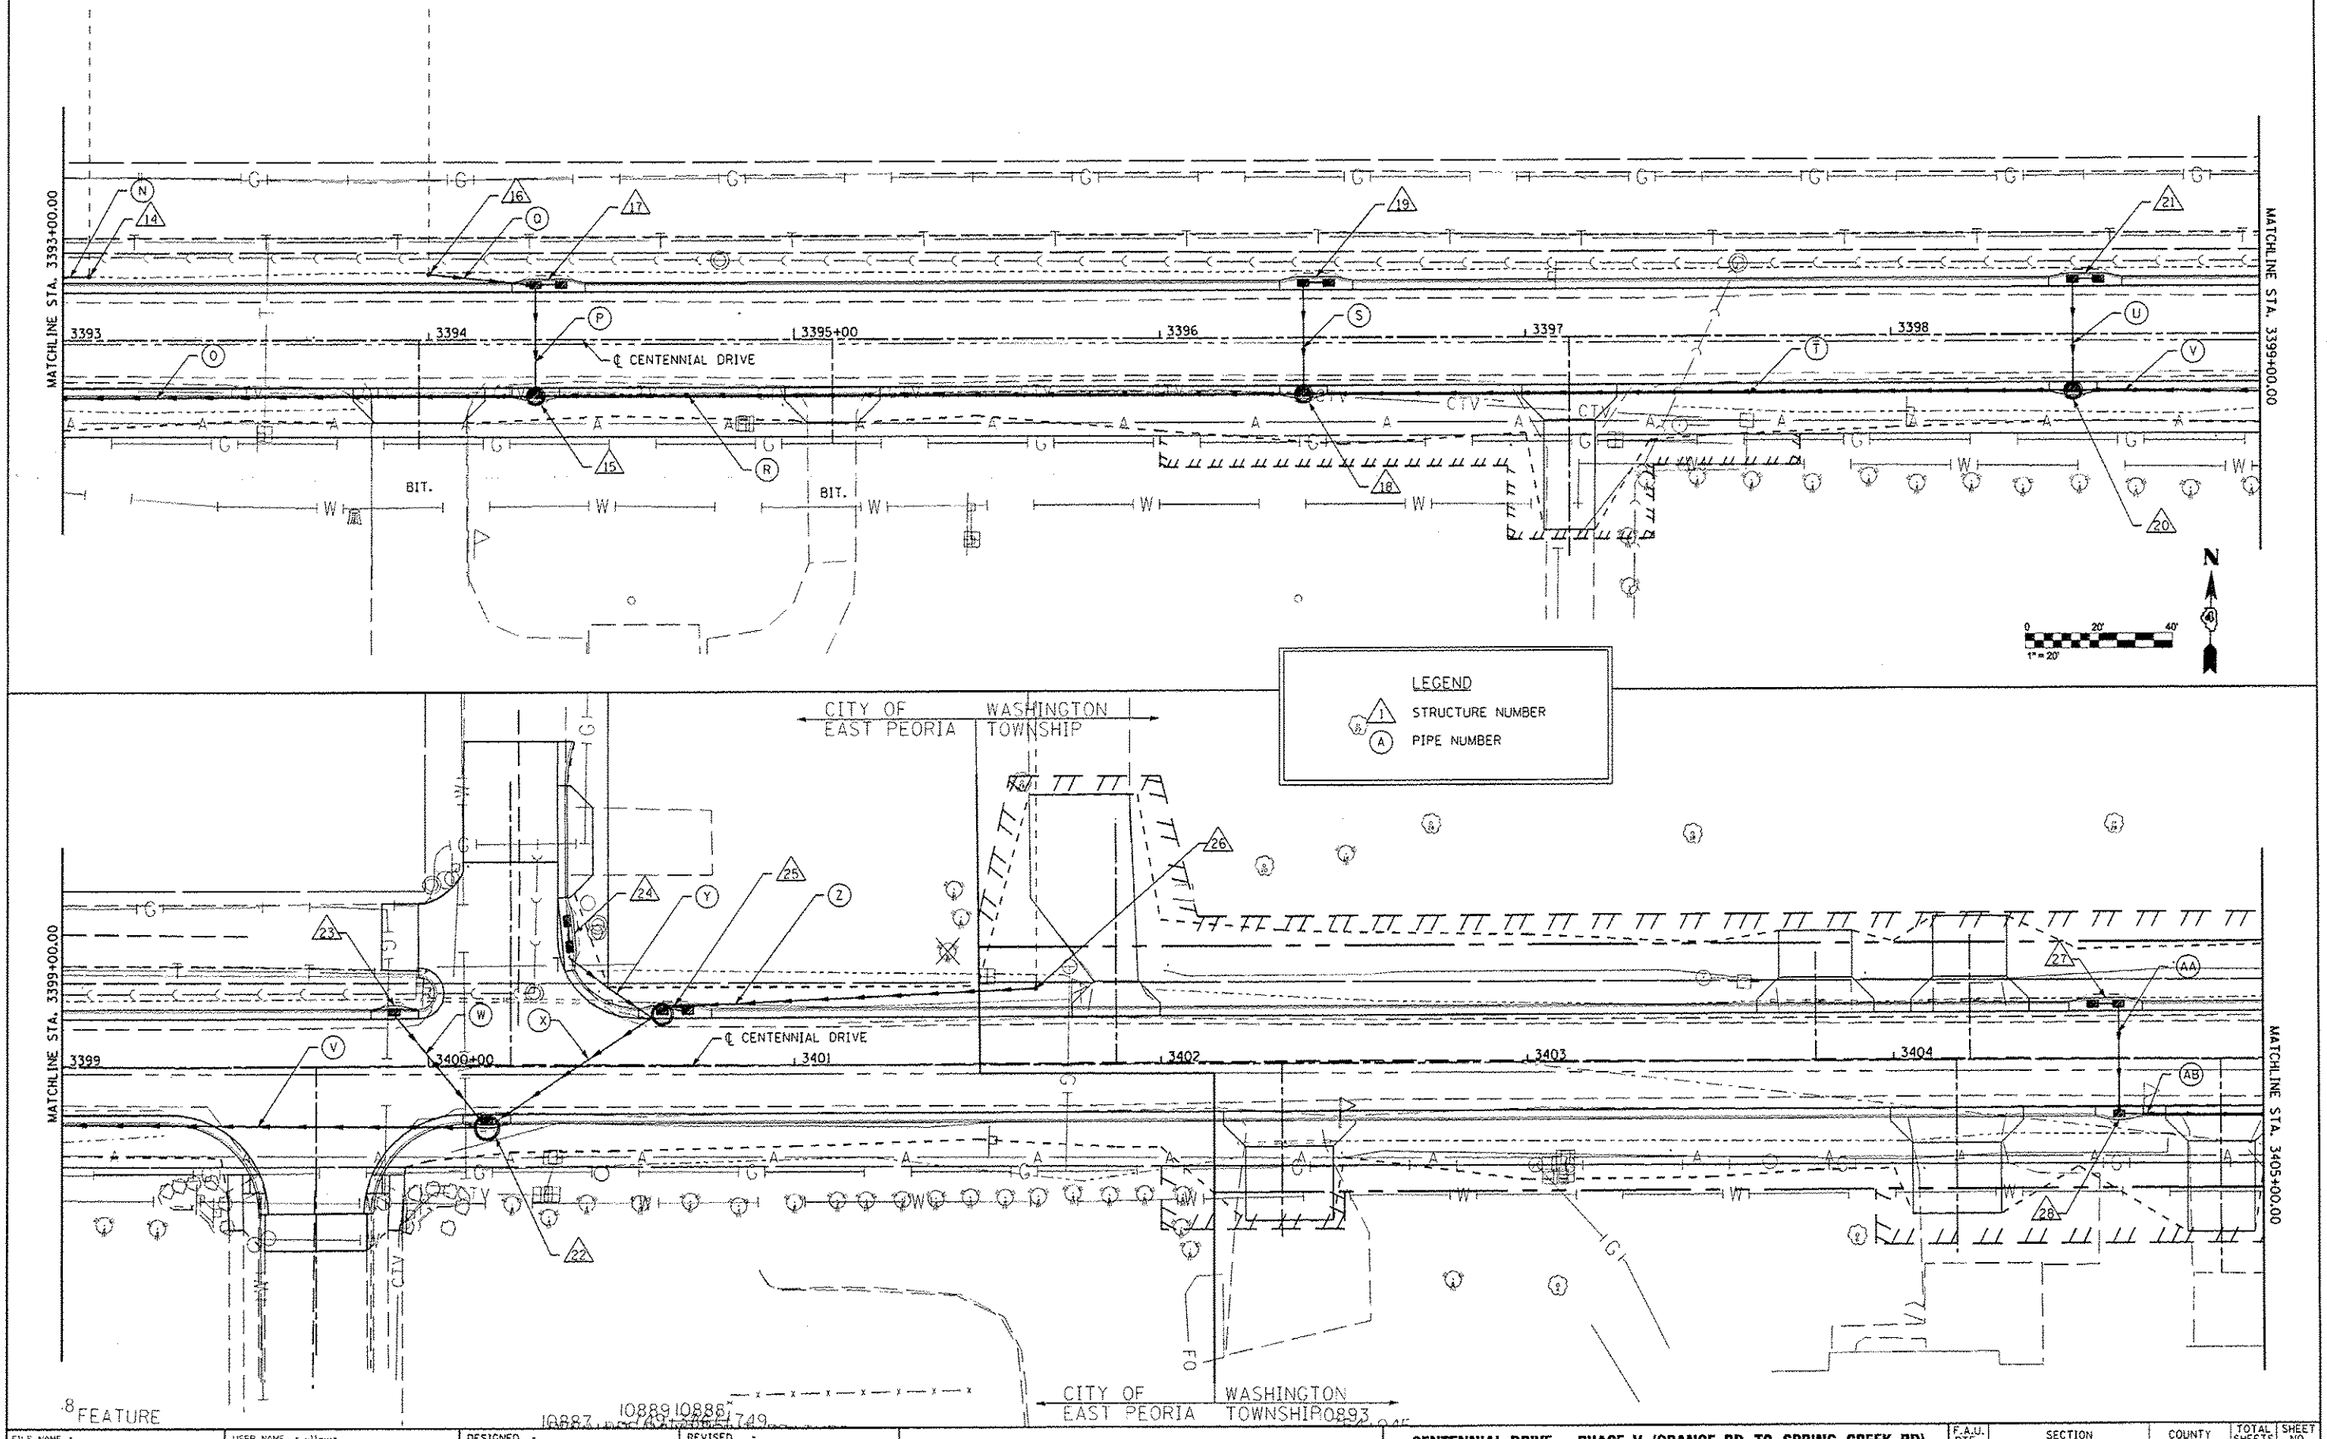

LEGEND

1 STRUCTURE NUMBER

A PIPE NUMBER

FILE NAME =	USER NAME = willeya	DESIGNED -	REVISED -	CITY OF EAST PEORIA WASHINGTON TOWNSHIP	CENTENNIAL DRIVE – PHASE V (GRANGE RD TO SPRING CREEK RD) STORM DRAINAGE
s:\237\2009\23709006\Centennial Drive Phase V\PNDN\CADD\CADD Sheets\D489492-sht-drain2.dgn	PLOT SCALE = 40.0000 ' / IN.	DRAWN -	REVISED -		SCALE: SHEET OF SHEETS STA. TO STA.
MAURER-STUTZ ENGINEERS SURVEYORS	PLOT DATE = 11/16/2012	CHECKED -	REVISED -		
		DATE -	REVISED -		

F.A.U. RTE.	SECTION	COUNTY	TOTAL SHEETS	SHEET NO.
6745	07-00069-00-WR	TAZEWELL	98	42
		CONTRACT NO. 89492		
		ILLINOIS FED. AID PROJECT		