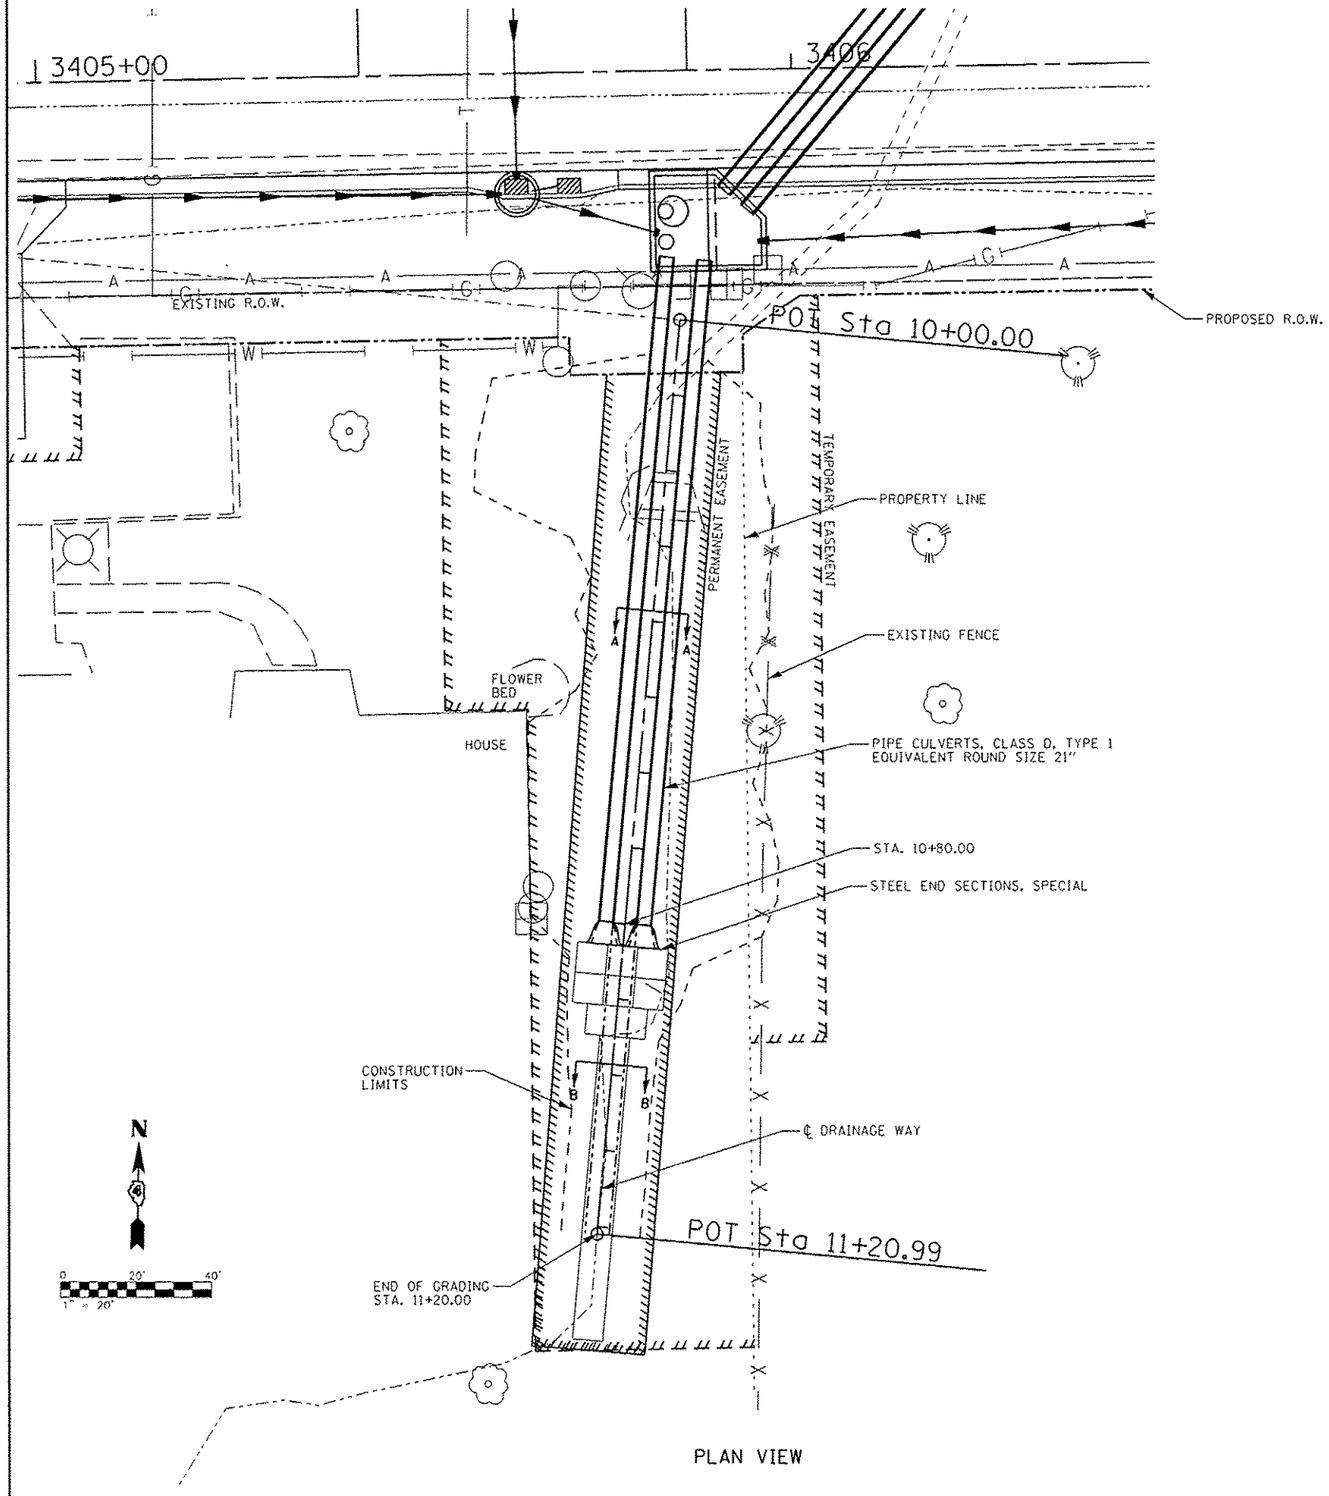

PLAN VIEW

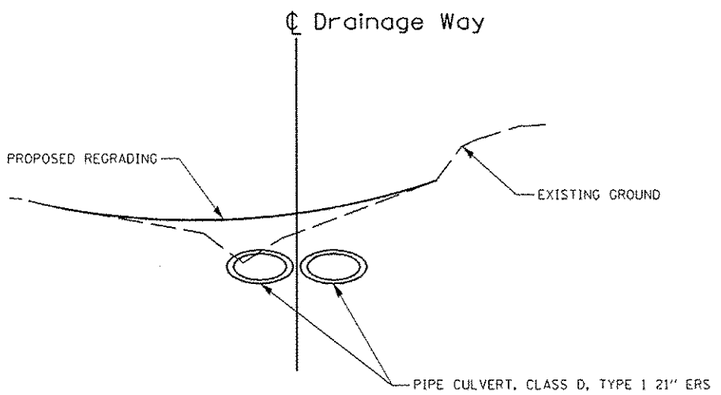

SECTION A-A

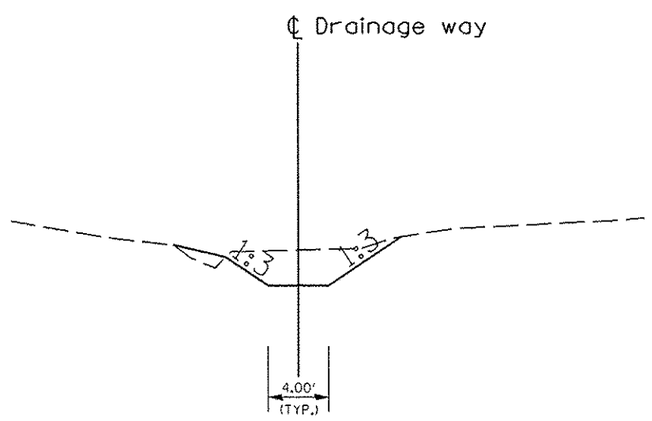

SECTION B-B

FILE NAME = s:\237\2009\23709006\Centennial0-rivePhaseV\Pn0\CADD\CADD Sheets\D489492-shs-culv ditch.dgn	USER NAME = rjanderson	DESIGNED - RJA	REVISED -	**CITY OF EAST PEORIA WASHINGTON TOWNSHIP**	**CENTENNIAL DRIVE – PHASE V (GRANGE RD TO SPRING CREEK RD) PIPE CULVERT & DITCH DETAIL**	F.A.U. RTE.	SECTION	COUNTY	TOTAL SHEETS	SHEET NO.
		DRAWN - WLL	REVISED -			6745	07-00069-00-WR	TAZEWELL	98	51
	PLOT SCALE = 20.0000 ' / IN.	CHECKED - RJA	REVISED -						CONTRACT NO. 89492	
	PLOT DATE = 10/13/2012	DATE -	REVISED -		SCALE: SHEET NO. OF SHEETS STA. TO STA.			ILLINOIS	FED. AID PROJECT	