FINAL SURVEY	SURVEYED	BY
NOTE BOOK	PLOTTED	DATE
NO.	TEMPLATE	
	AREAS	
	AREAS CHECKED	

ORIGINAL SURVEY	SURVEYED	BY
	PLOTTED	DATE
NOTE BOOK	TEMPLATE	
NO.	AREAS	
	AREAS CHECKED	

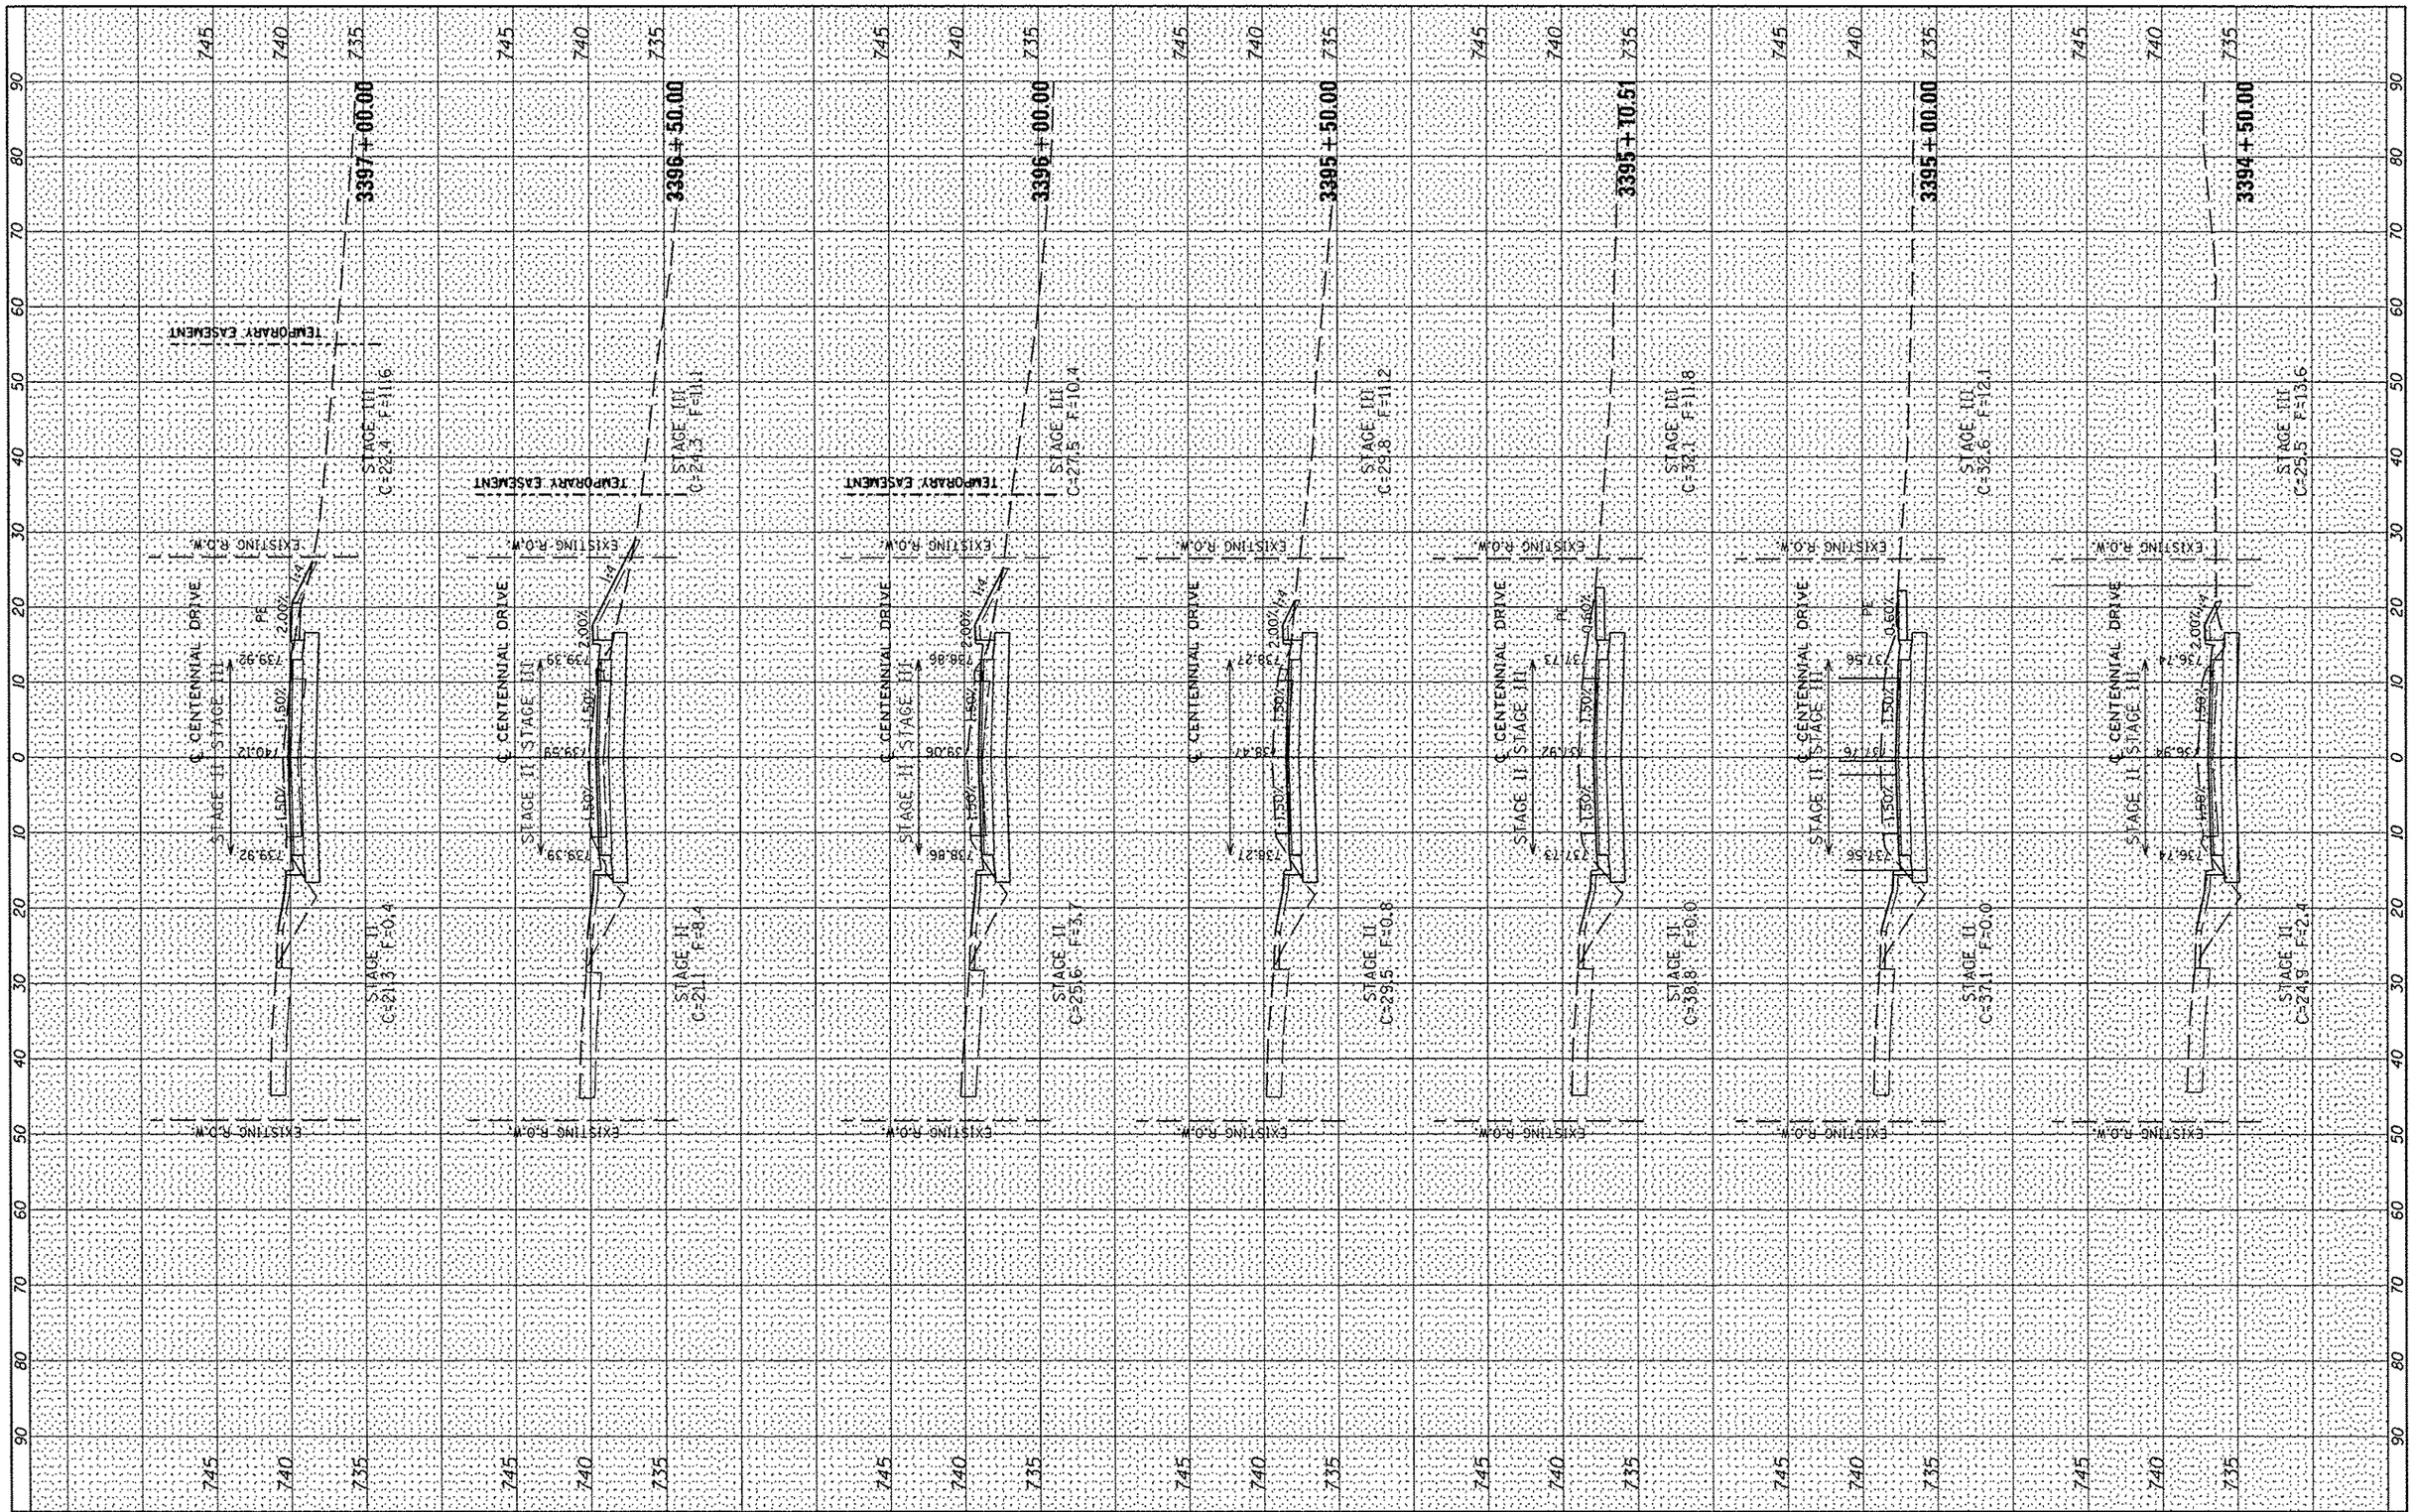

FILE NAME =	USER NAME = willewis	DESIGNED -	REVISED -
s:\237\2009\23709006\CenntennialDrivePhaseVPh2\CADD\CADD Sheets\0489492-sht-esc.dgn		DRAWN -	REVISED -
	PLOT SCALE = 20.0000 ' / IN.	CHECKED -	REVISED -
	PLOT DATE = 10/15/2012	DATE -	REVISED -

CITY OF EAST PEORIA
WASHINGTON TOWNSHIP

CENTENNIAL PHASE V IMPROVEMENTS

SCALE: | SHEET OF SHEETS | STA. 3394+50.00 TO STA. 3397+00.00

F.A.U. RTE.	SECTION	COUNTY	TOTAL SHEETS	SHEET NO.
6745	07-00069-00-WR	TAZEWELL	98	74
		CONTRACT NO. 89492		
	ILLINOIS FED. AID PROJECT			