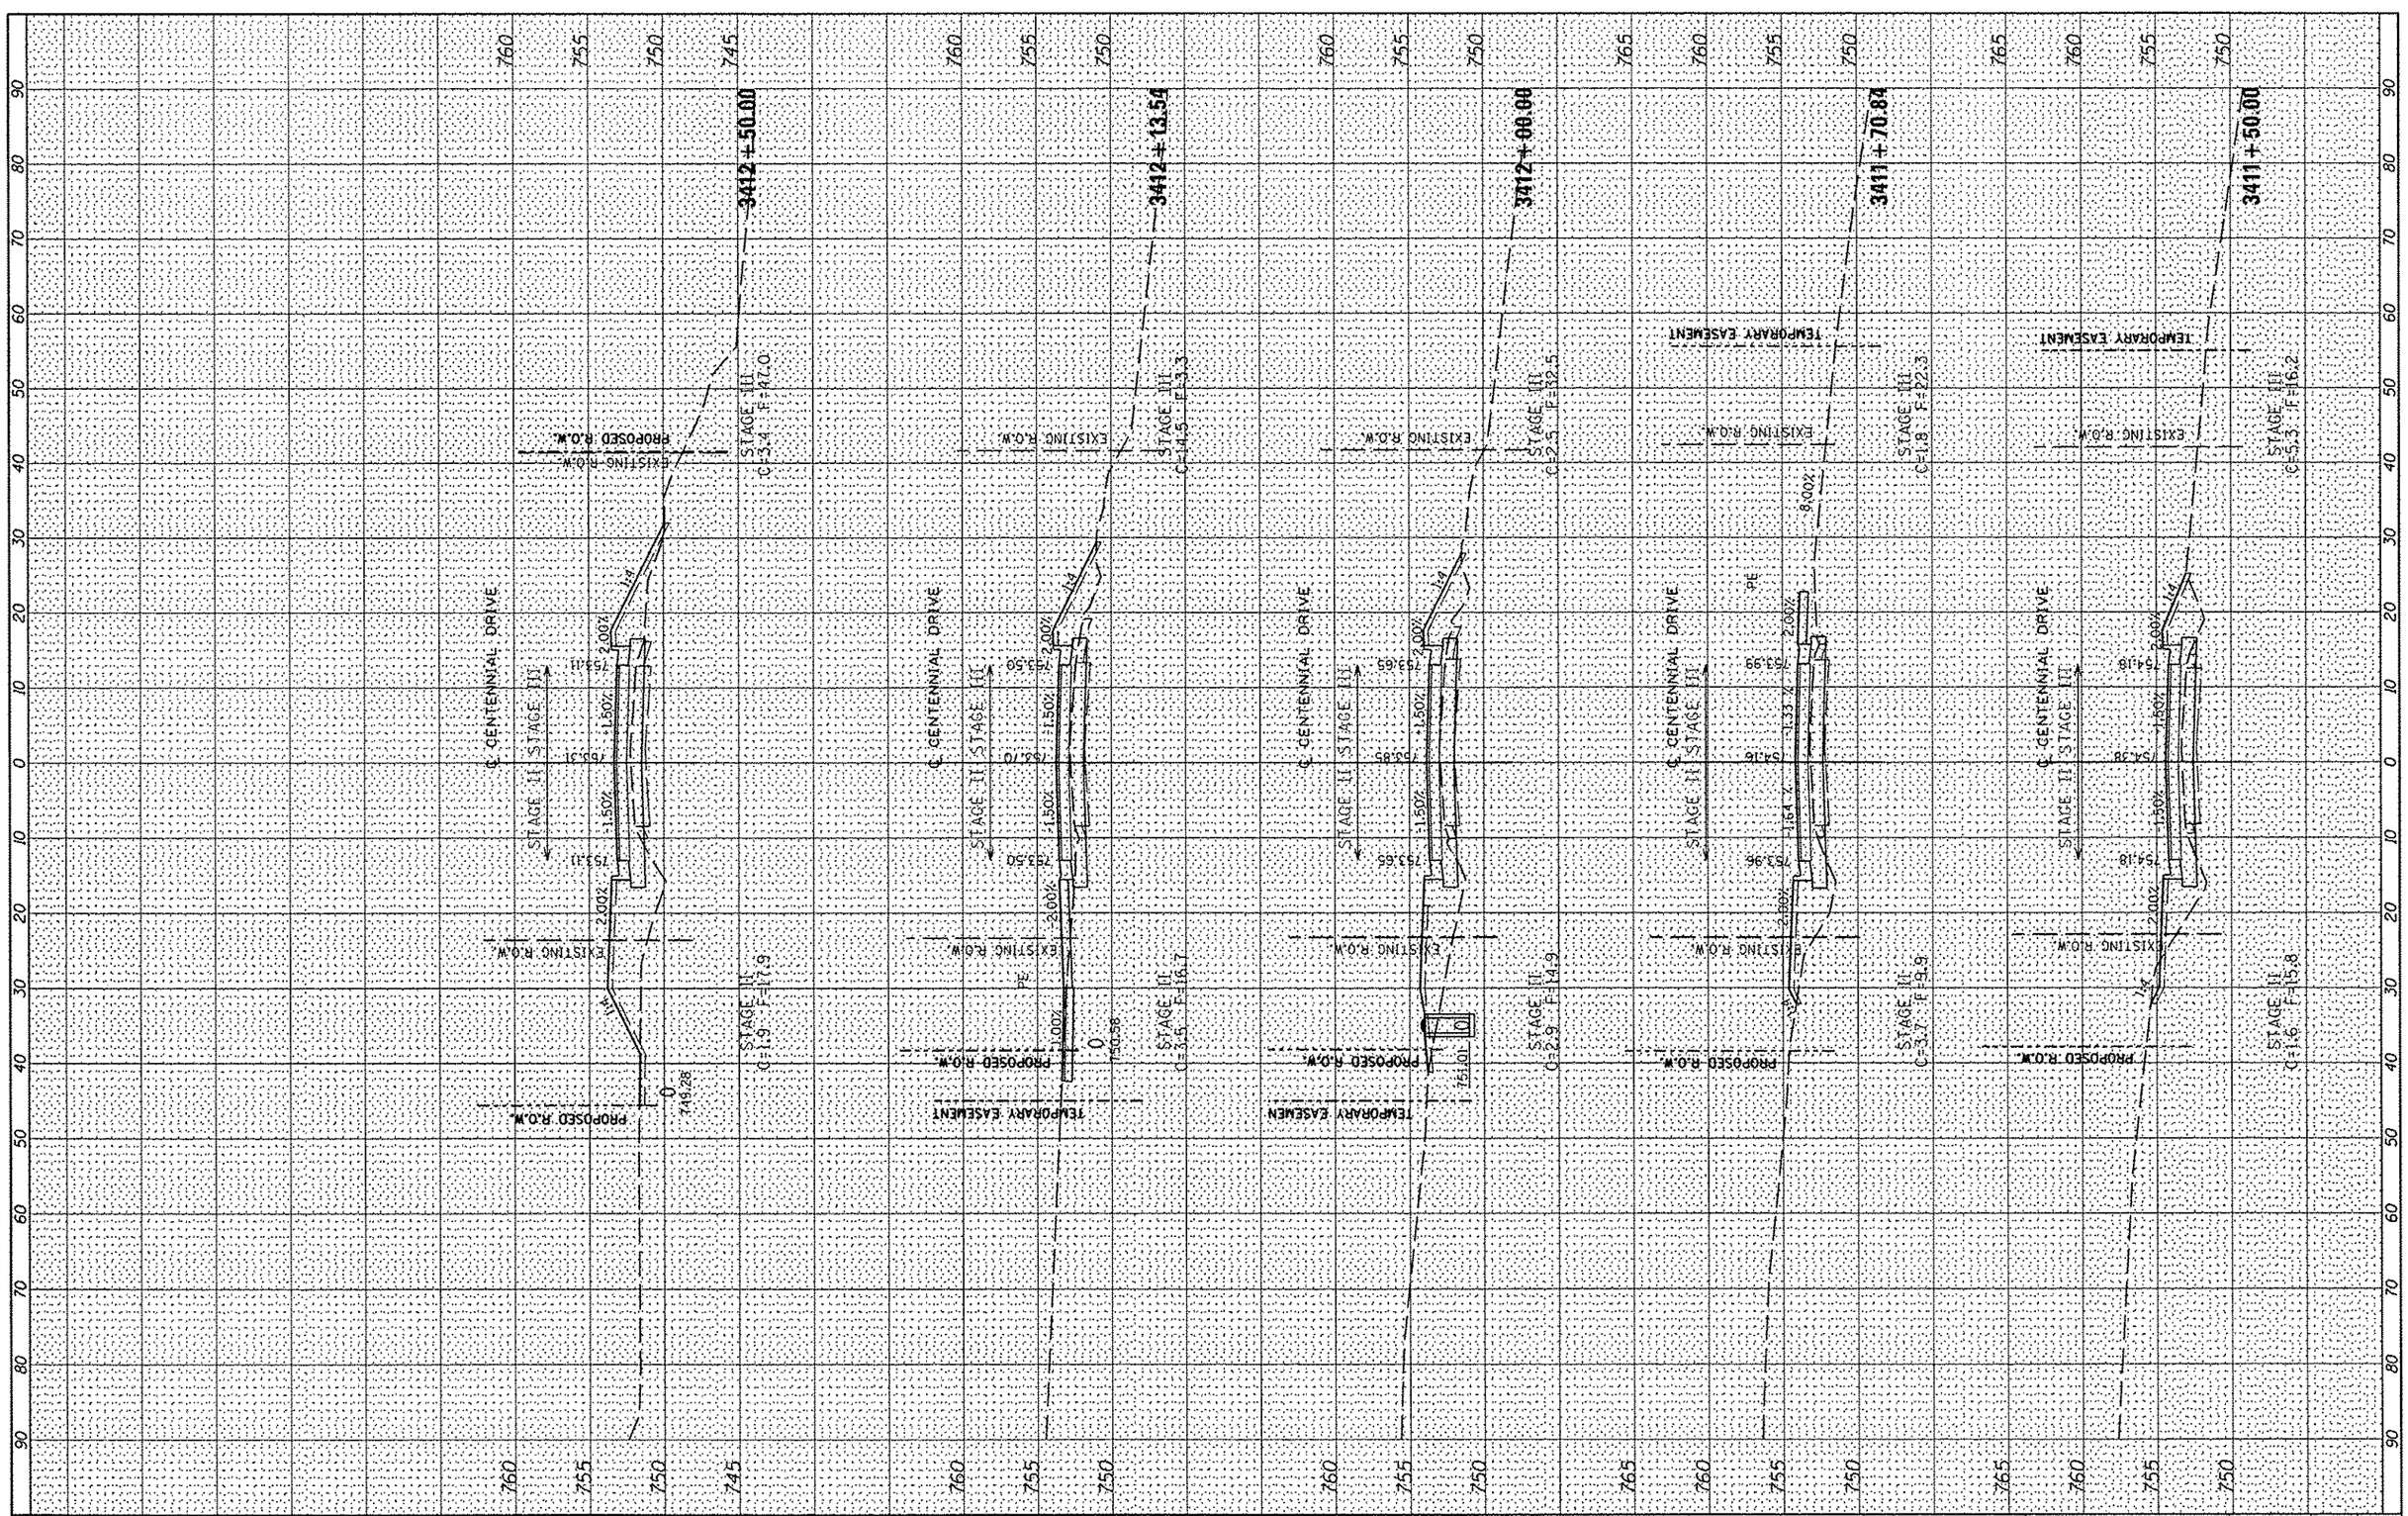

FILE NAME =	USER NAME = wlewis	DESIGNED -	REVISED -
s:\237\2009\23709006\CentennialDrivePhaseVPhD\CADD\CADD Sheets\D489492-sht-xsc.dgn		DRAWN -	REVISED -
	PLOT SCALE = 20.0000 ' / IN.	CHECKED -	REVISED -
	PLOT DATE = 10/15/2012	DATE -	REVISED -

CITY OF EAST PEORIA
WASHINGTON TOWNSHIP

CENTENNIAL PHASE V IMPROVEMENTS

SCALE: | SHEET OF SHEETS | STA. 3411+50.00 TO STA. 3412+50.00

F.A.U. RTE.	SECTION	COUNTY	TOTAL SHEETS	SHEET NO.
6745	07-00069-00-WR	TAZEWELL	98	83
		CONTRACT NO. 89492		
	ILLINOIS	FED. AID PROJECT		