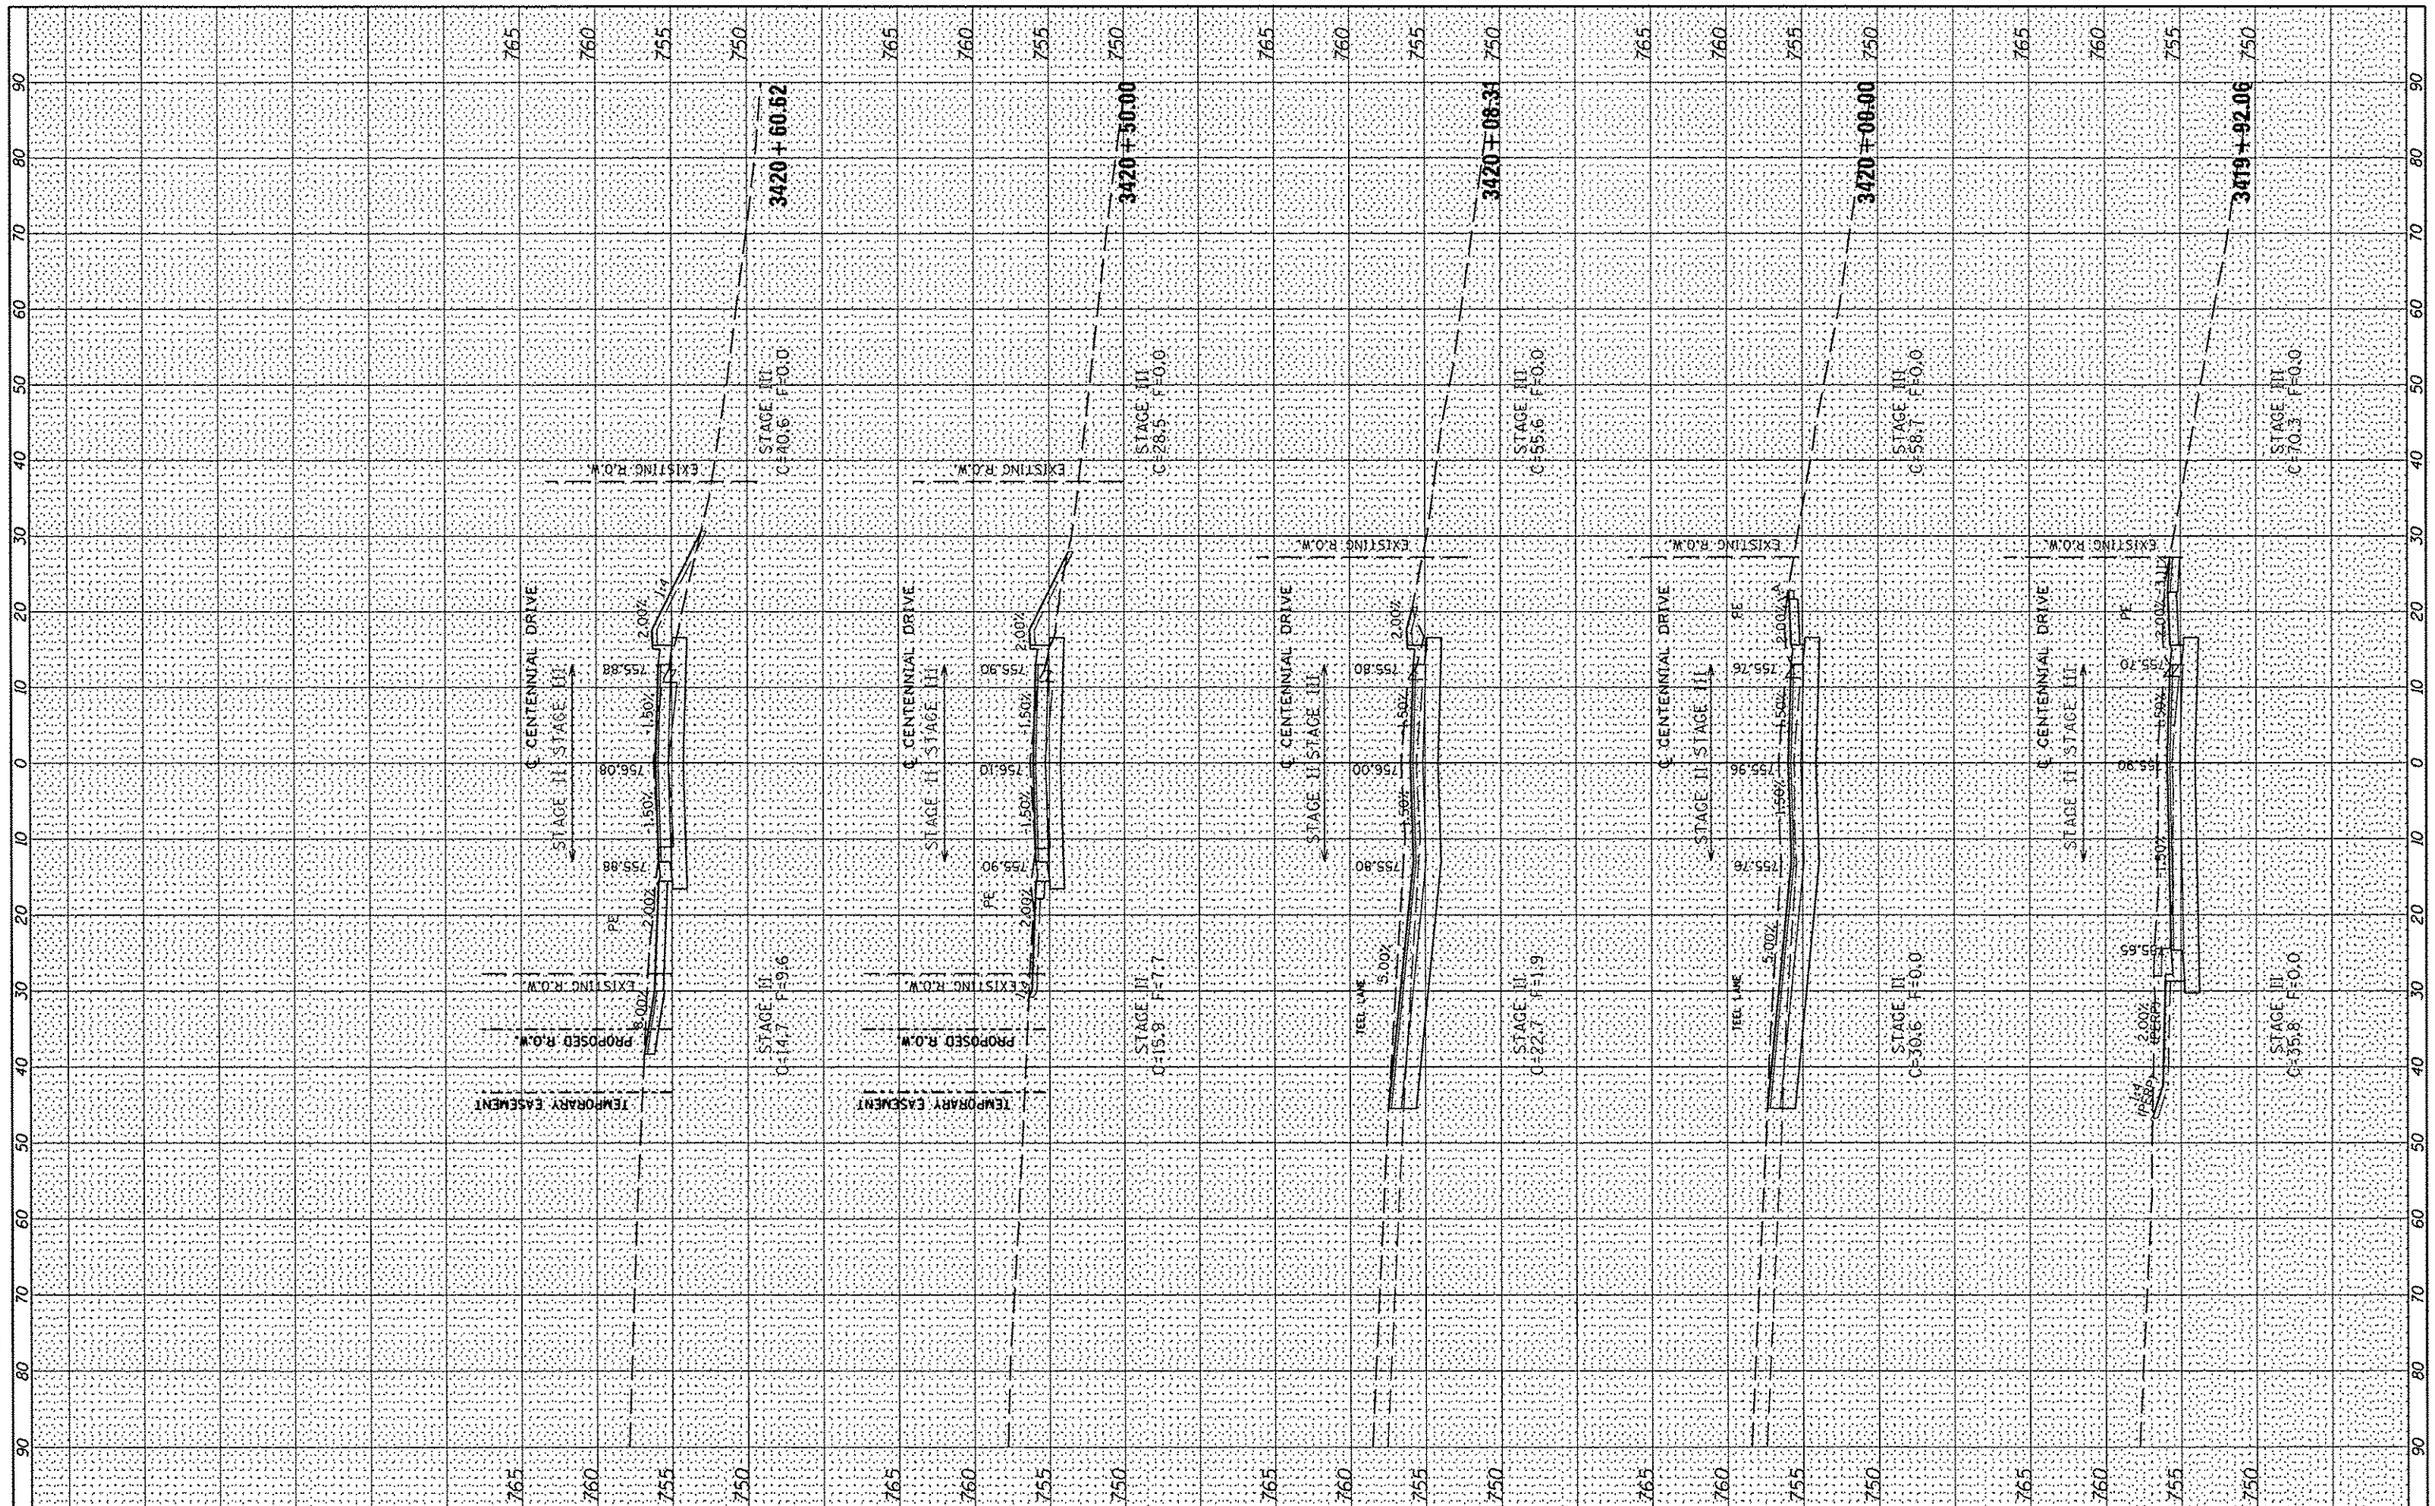

FILE NAME = s:\237\2009\2370900\CentennialDrivePhaseVPh1\CADD\CADD Sheets\0489492-sht-xsc.dgn	USER NAME = wilewis	DESIGNED -	REVISED -
	CADD\CADD Sheets\0489492-sht-xsc.dgn	DRAWN -	REVISED -
	PLOT SCALE = 20.0000 ' / IN.	CHECKED -	REVISED -
	PLOT DATE = 10/15/2012	DATE -	REVISED -

CITY OF EAST PEORIA
WASHINGTON TOWNSHIP

CENTENNIAL PHASE V IMPROVEMENTS

SCALE: | SHEET OF SHEETS | STA. 3419+92.06 TO STA. 3420+60.62

F.A.U. RTE.	SECTION	COUNTY	TOTAL SHEETS	SHEET NO.
6745	07-00069-00-WR	TAZEWELL	98	88

CONTRACT NO. 89492

ILLINOIS FED. AID PROJECT