ORIGINAL SURVEY		BY	DATE
NOTE BOOK	SURVEYED		
	PLOTTED		
	TEMPLATE		
	AREAS		
NO.	AREAS CHECKED		

FINAL SURVEY		BY	DATE
NOTE BOOK	SURVEYED		
	PLOTTED		
	TEMPLATE		
	AREAS		
NO.	AREAS CHECKED		

FILE NAME = s:\237\2009\2370900B\CentennialDrivePhaseVPhi\CADD\CADD Sheets\0489492-sht-xsc.dgn
USER NAME = wilexis
PLOT SCALE = 20.0000 ' / IN.
PLOT DATE = 10/15/2012

DESIGNED -
DRAWN -
CHECKED -
DATE -

REVISED -
REVISED -
REVISED -
REVISED -

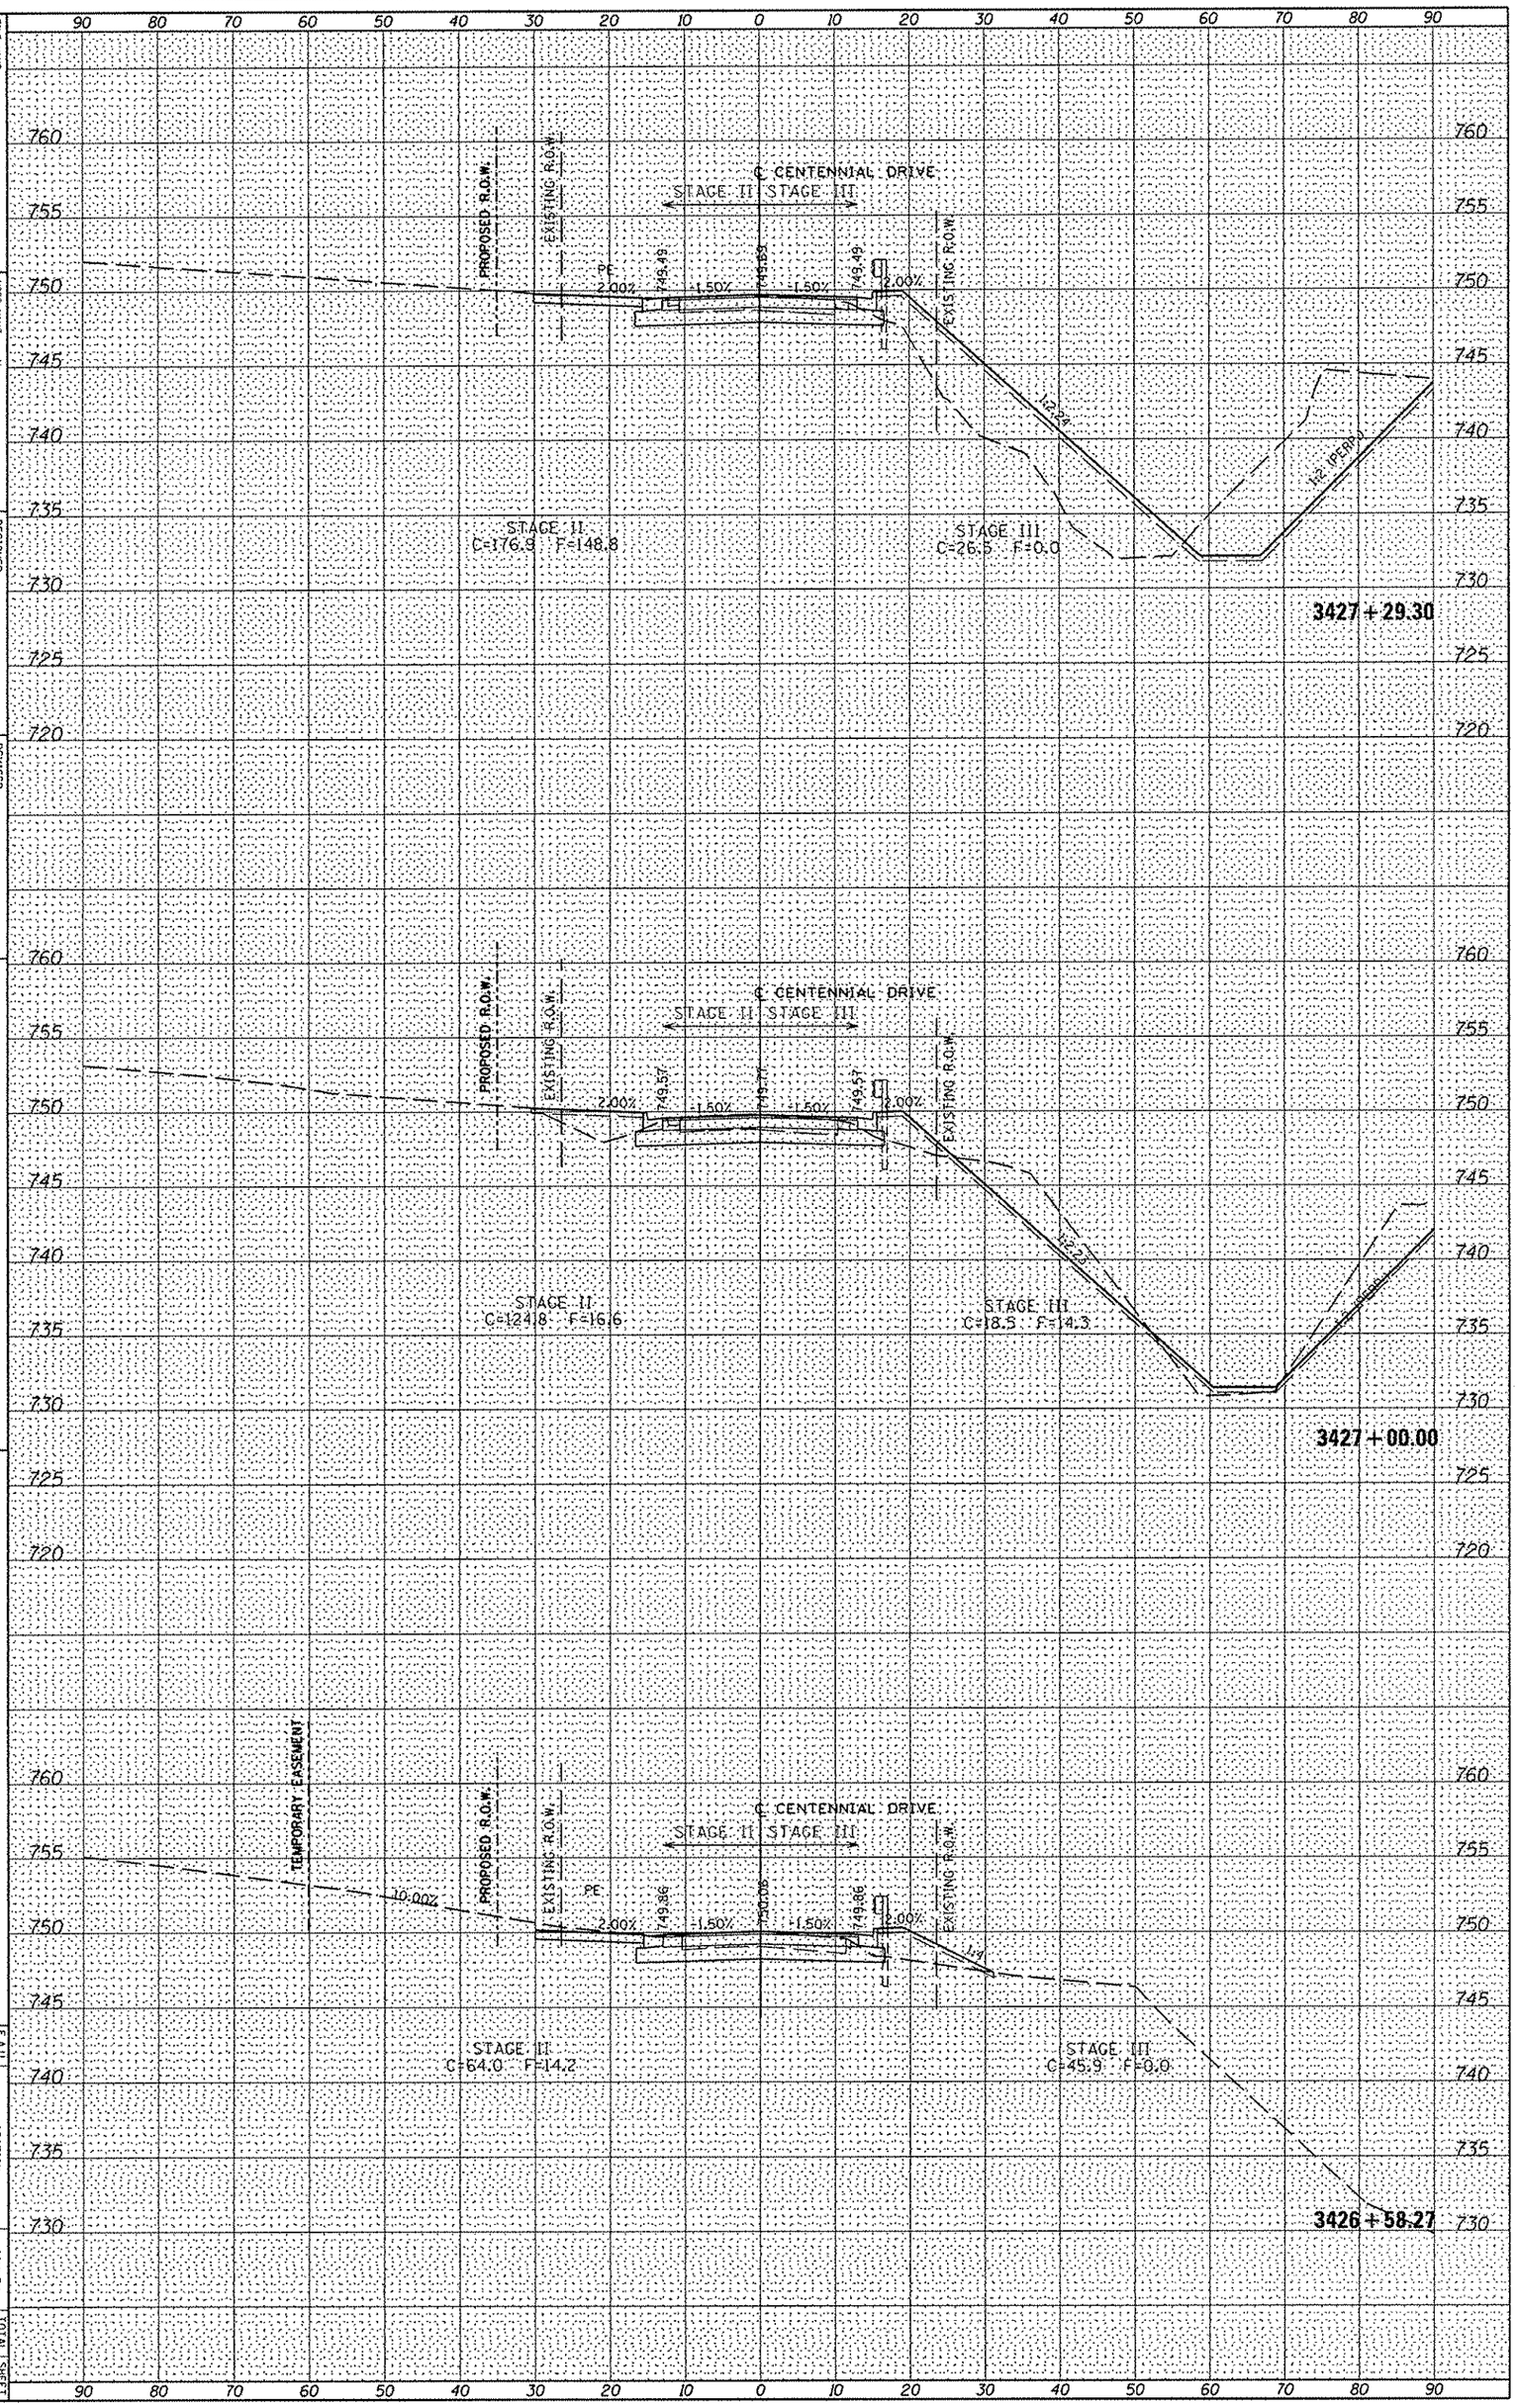

CITY OF EAST PEORIA
WASHINGTON TOWNSHIP

CENTENNIAL PHASE V IMPROVEMENTS

SCALE:
SHEET OF SHEETS
STA. 3426+58.27 TO STA. 3427+29.30

F.A.U. RTE.	SECTION	COUNTY	TOTAL SHEETS	SHEET NO.
6745	07-00069-00-WR	TAZEWELL	98	93

ILLINOIS FED. AID PROJECT
CONTRACT NO. 89492