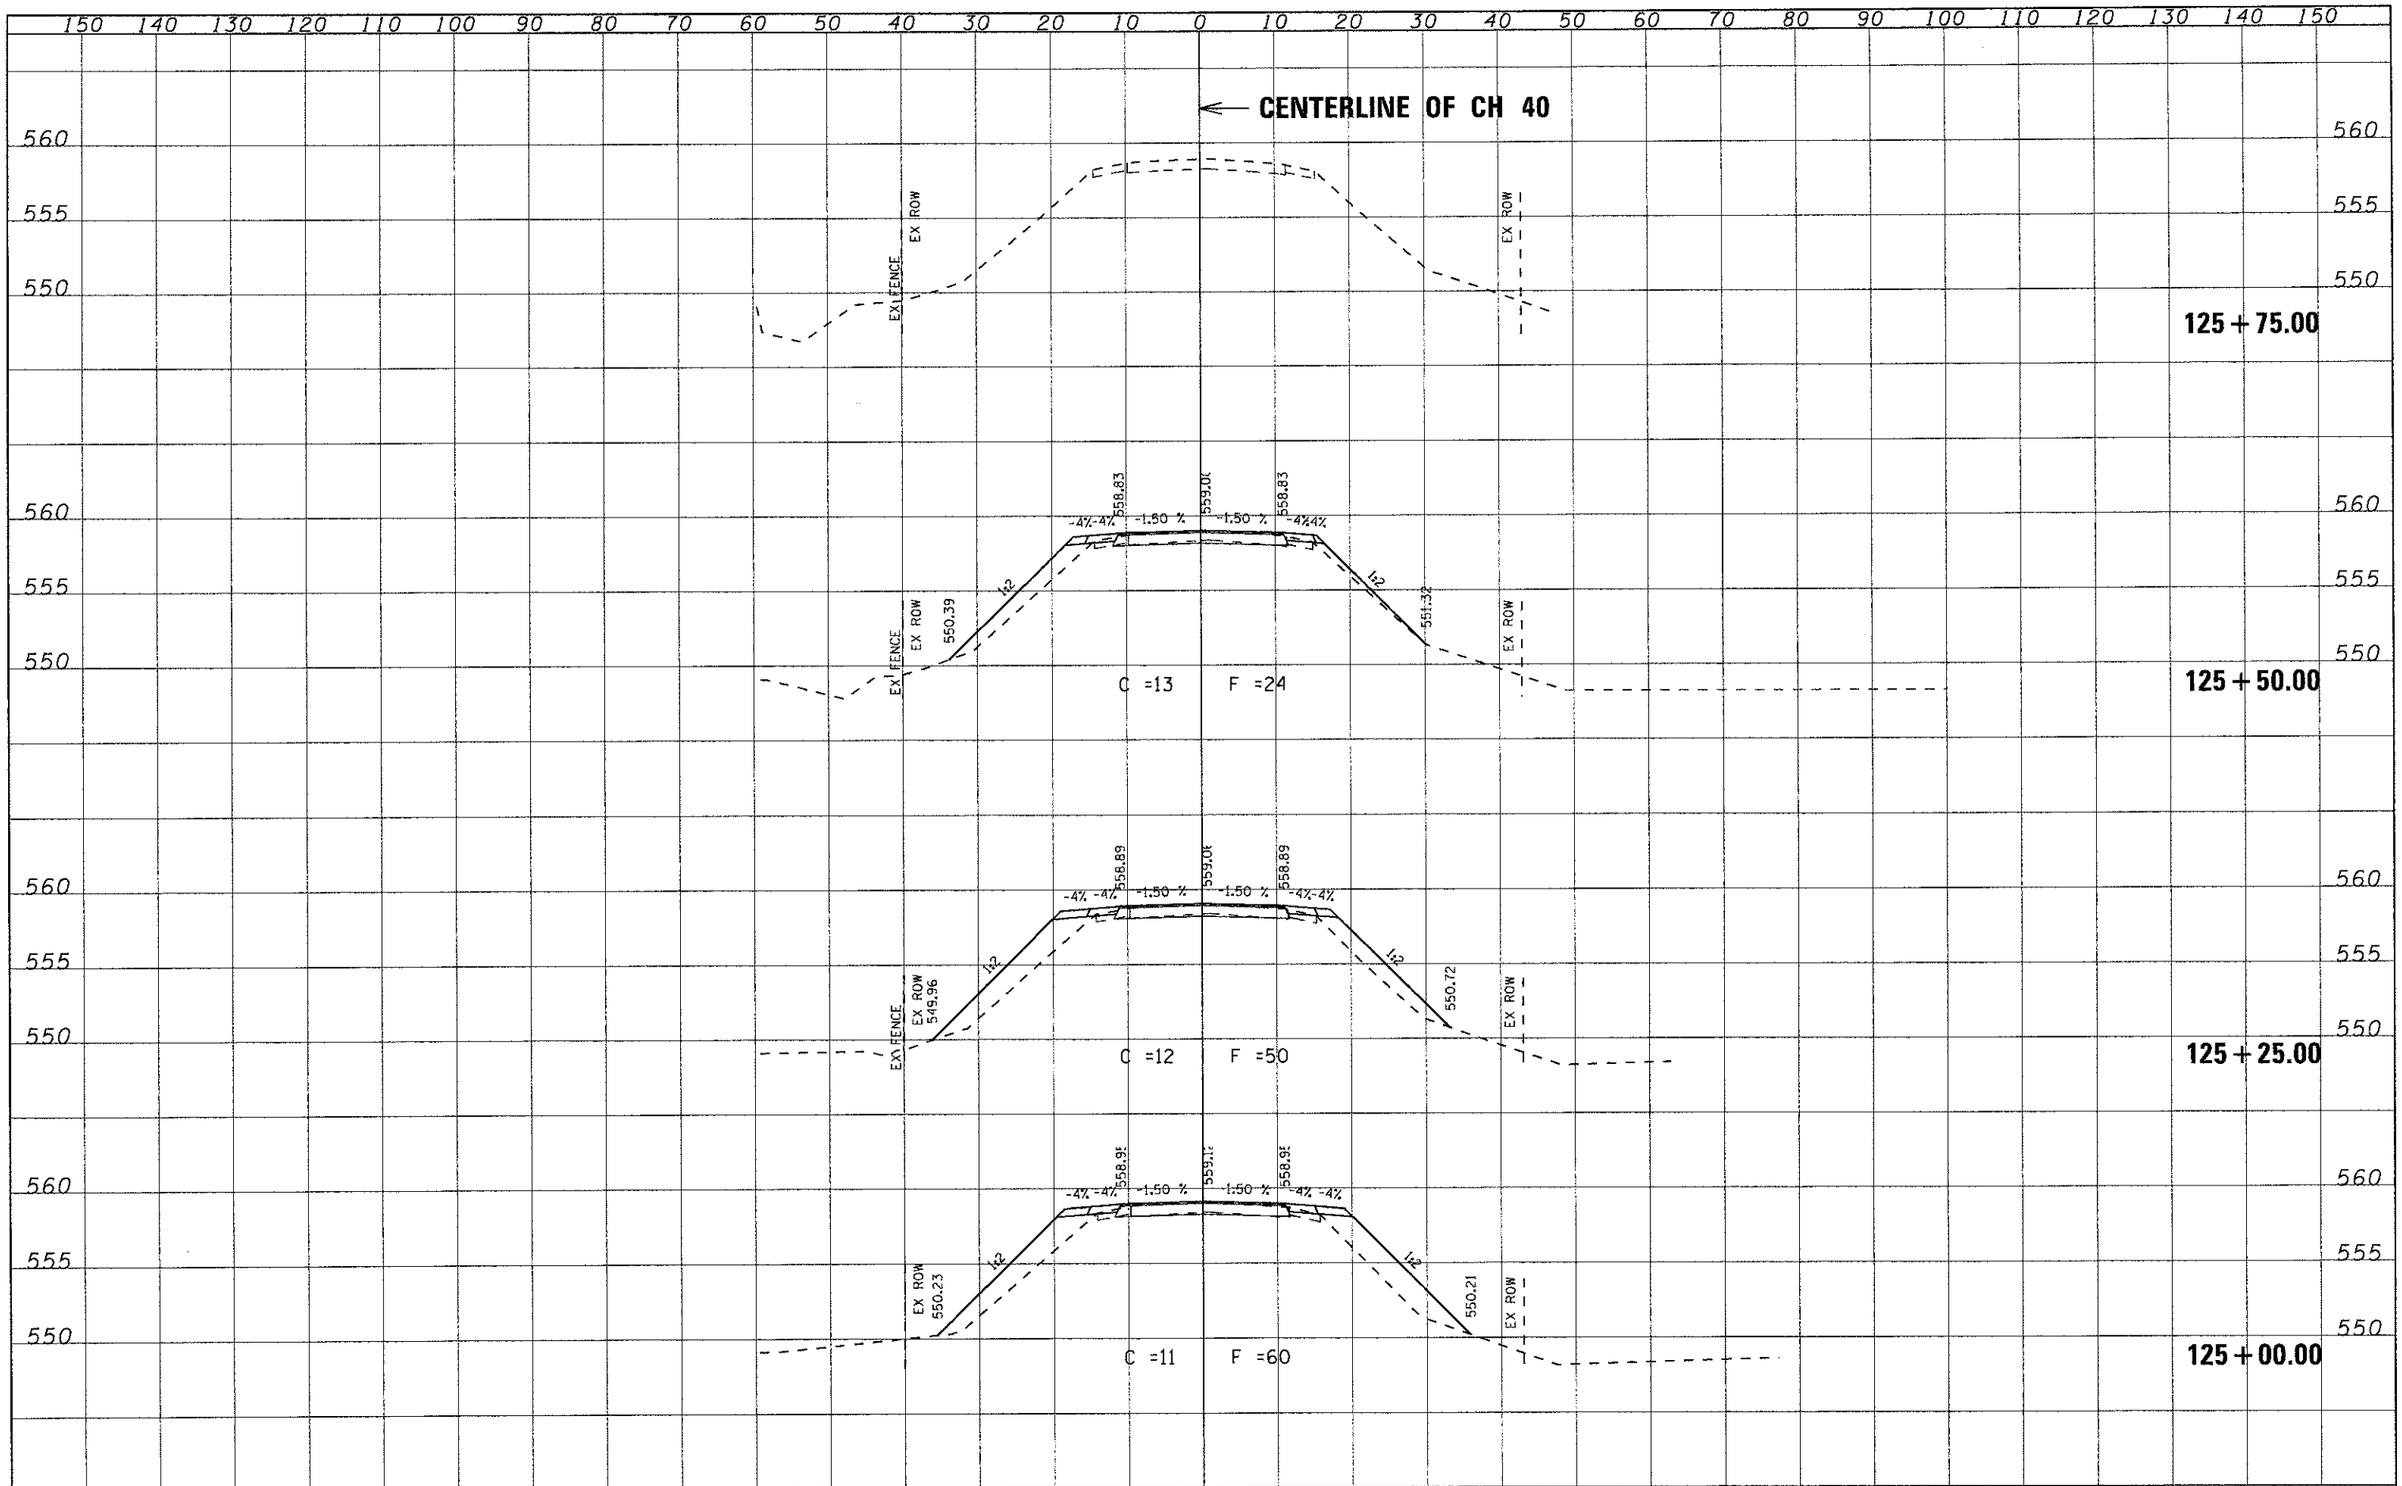

FINAL SURVEY	BY	DATE
SURVEYED		
PLOTTED		
TEMPLATE		
AREAS		
AREAS CHECKED		
NOTE BOOK		
NO.		

ORIGINAL SURVEY	BY	DATE
SURVEYED		
PLOTTED		
TEMPLATE		
AREAS		
AREAS CHECKED		
NOTE BOOK		
NO.		

FILE NAME = $FILEL$	USER NAME = $USER$	DESIGNED -	REVISED -
		DRAWN -	REVISED -
	PLOT SCALE = $SCALE$	CHECKED -	REVISED -
	PLOT DATE = $DATE$	DATE -	REVISED -

STATE OF ILLINOIS
DEPARTMENT OF TRANSPORTATION

CROSS SECTIONS

SCALE: 10:5 | SHEET NO. 30 OF 32 SHEETS | STA. 125+00.00 TO STA. 125+75.00

F.A. RTE.	SECTION	COUNTY	TOTAL SHEETS	SHEET NO.
CH 40	08-00085-00-BR	SANGAMON	32	30
		CONTRACT NO. 93585		
		ILLINOIS FED. AID PROJECT		