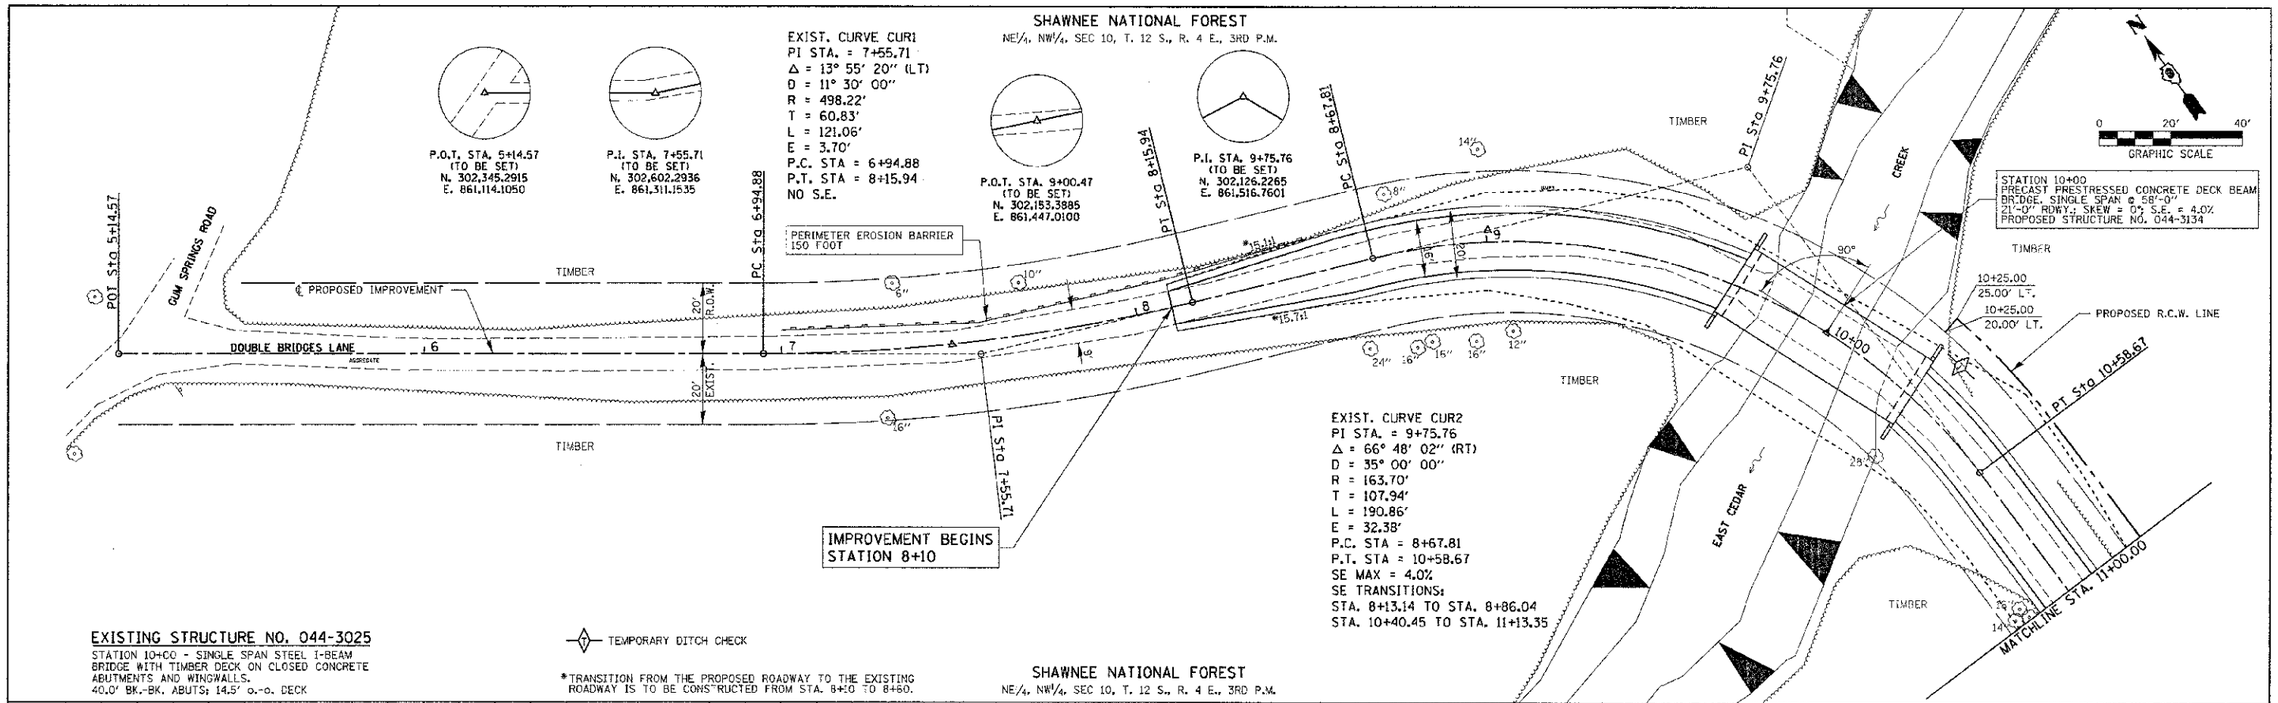

FILE NAME = 110138-sht-ppl.dgn	USER NAME =	DESIGNED - J.W.F.	REVISED -
HAMPTON, LENZINI AND RENWICK, INC. 3545 STEVENSON DRIVE, SUITE 201 SPRINGFIELD, ILLINOIS 62703		DRAWN - T.W.K.	REVISED -
	PLOT SCALE =	CHECKED - M.G.B.	REVISED -
ILLINOIS PROFESSIONAL DESIGN FIRM LS / FB / SE CORP. 184.000659	PLOT DATE = 10/29/2012	DATE - 10/29/12	REVISED -

STATE OF ILLINOIS
JOHNSON COUNTY HIGHWAY DEPARTMENT

PLAN & PROFILE
T.R. 85 / DOUBLE BRIDGES LANE

SCALE: H20:V5 | SHEET NO. 1 OF 2 SHEETS | STA. 5+14.57 TO STA. 11+00.00

T.R.	SECTION	COUNTY	TOTAL SHEETS	SHEET NO.
85	10-01218-00-BR	JOHNSON	19	4
COUNTY UNIT ROAD DISTRICT		CONTRACT NO. 99476		
		ILLINOIS FED. AID PROJECT		