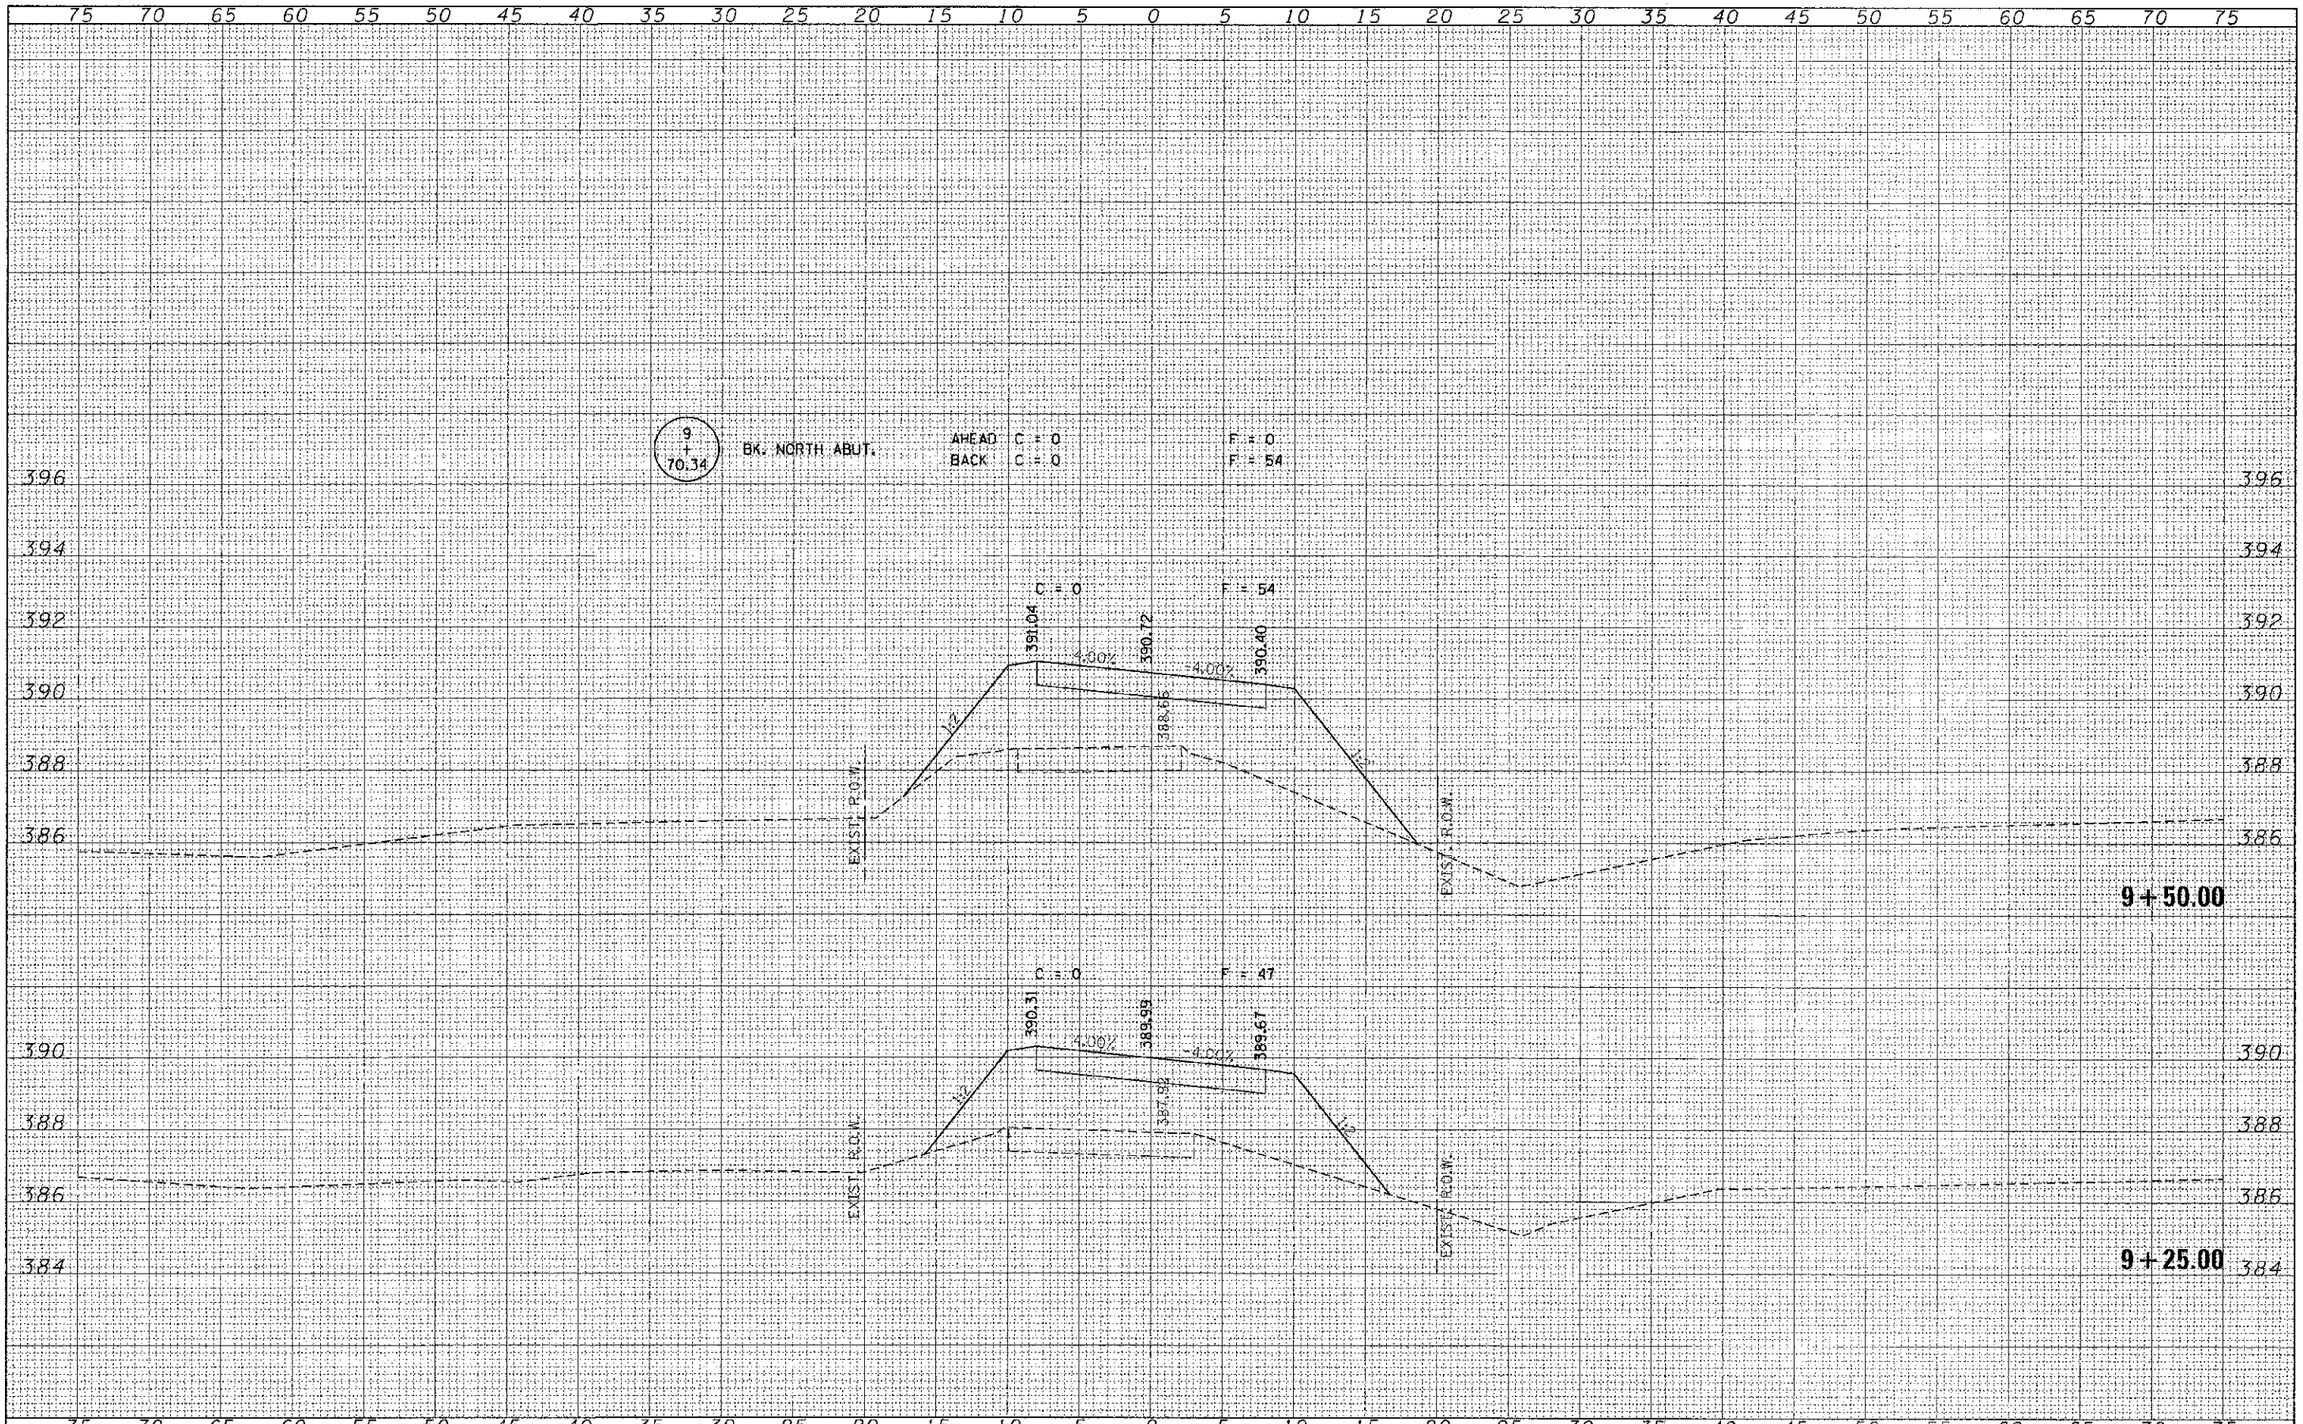

FILE NAME = 118138-sht-xxs.dgn	USER NAME =	DESIGNED - J.W.F.	REVISED -	STATE OF ILLINOIS JOHNSON COUNTY HIGHWAY DEPARTMENT	STATION CROSS SECTIONS T.R. 85 / DOUBLE BRIDGES LANE
HAMPTON, LENZINI AND RENWICK, INC. 3655 STEVENSON DRIVE, SUITE 201 SPRINGFIELD, ILLINOIS 62703 ILLINOIS PROFESSIONAL DESIGN FIRM L5 / PE / SE CORP. 184.000999		DRAWN - T.W.K.	REVISED -		
	PLOT SCALE =	CHECKED - M.G.B.	REVISED -		
	PLOT DATE = 10/29/2012	DATE - 10/29/2012	REVISED -		SCALE: H5:V2 | SHEET NO. 2 OF 5 SHEETS | STA. 9+25.00 TO STA. 9+50.00

T.R.	SECTION	COUNTY	TOTAL SHEETS	SHEET NO.
85	10-01218-00-BR	JOHNSON	19	7
		CONTRACT NO. 99476		
		ILLINOIS FED. AID PROJECT		