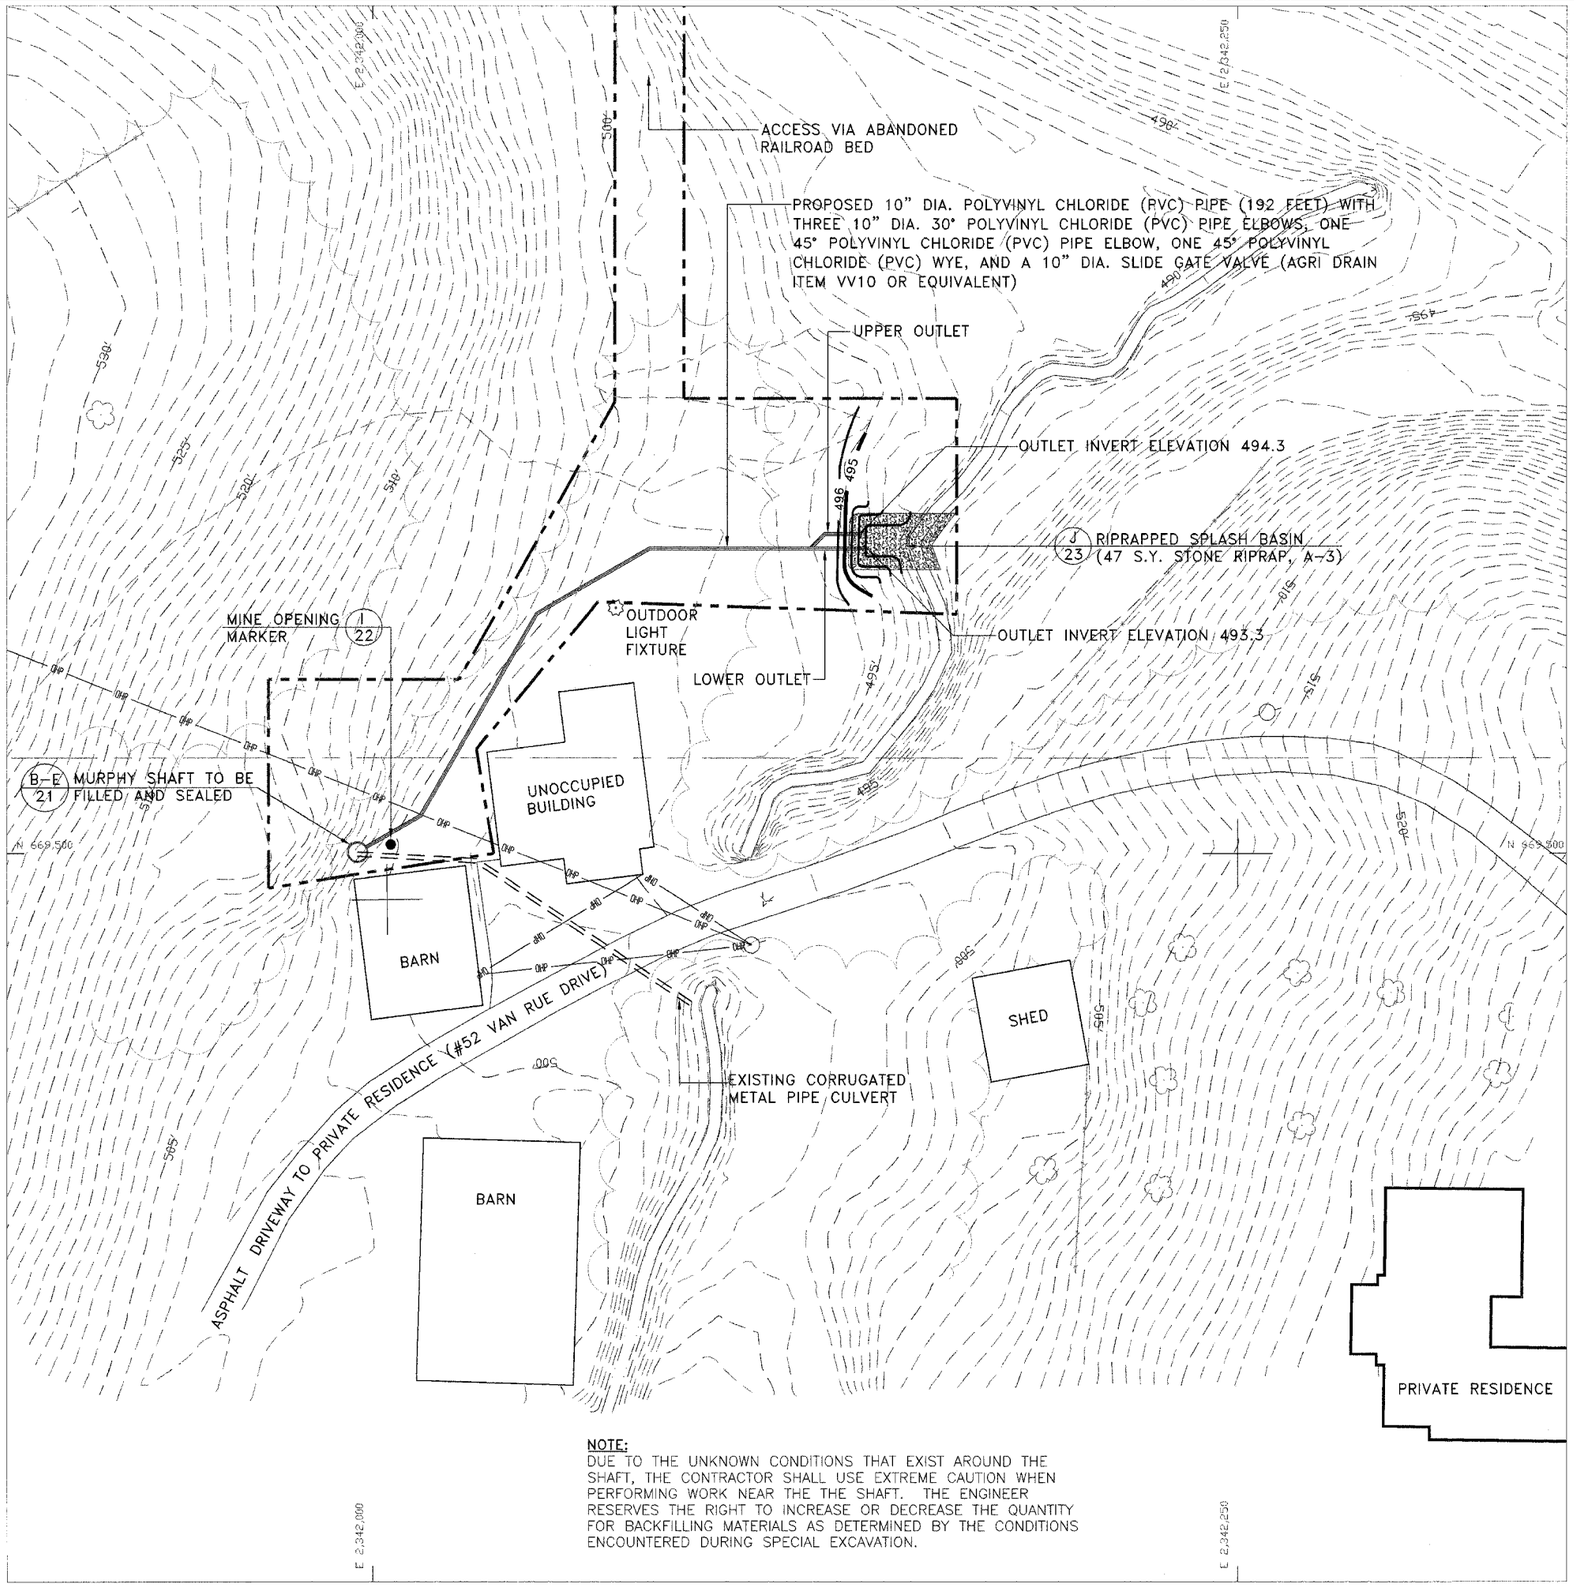

NOTE:
DUE TO THE UNKNOWN CONDITIONS THAT EXIST AROUND THE SHAFT, THE CONTRACTOR SHALL USE EXTREME CAUTION WHEN PERFORMING WORK NEAR THE THE SHAFT. THE ENGINEER RESERVES THE RIGHT TO INCREASE OR DECREASE THE QUANTITY FOR BACKFILLING MATERIALS AS DETERMINED BY THE CONDITIONS ENCOUNTERED DURING SPECIAL EXCAVATION.

500' EXISTING CONTOUR
CONSTRUCTION LIMITS
EDGE OF ROAD
TREELINE
EDGE OF WATER

Legend

Radium Mine - Murphy Shaft

N

0 20 40
SCALE IN FEET

State of Illinois
Department of Natural Resources

Radium Mine Group Reclamation Project
AML-GScE-0412
St. Clair County

Drawn By: M-LF Date: 12/8/2005
Checked By:

Existing & Proposed Conditions-Murphy Shaft Area

Sheet 5 of 25