F.A.I. RTE.	SECTION	COUNTY	TOTAL SHEETS	SHEET NO.
80/94	*	COOK	631	40
STA.		TO STA.		
FED. ROAD DIST. NO.		ILLINOIS	FED. AID PROJECT	

* (2425 & 2626) R-2 CONTRACT NO. 62111

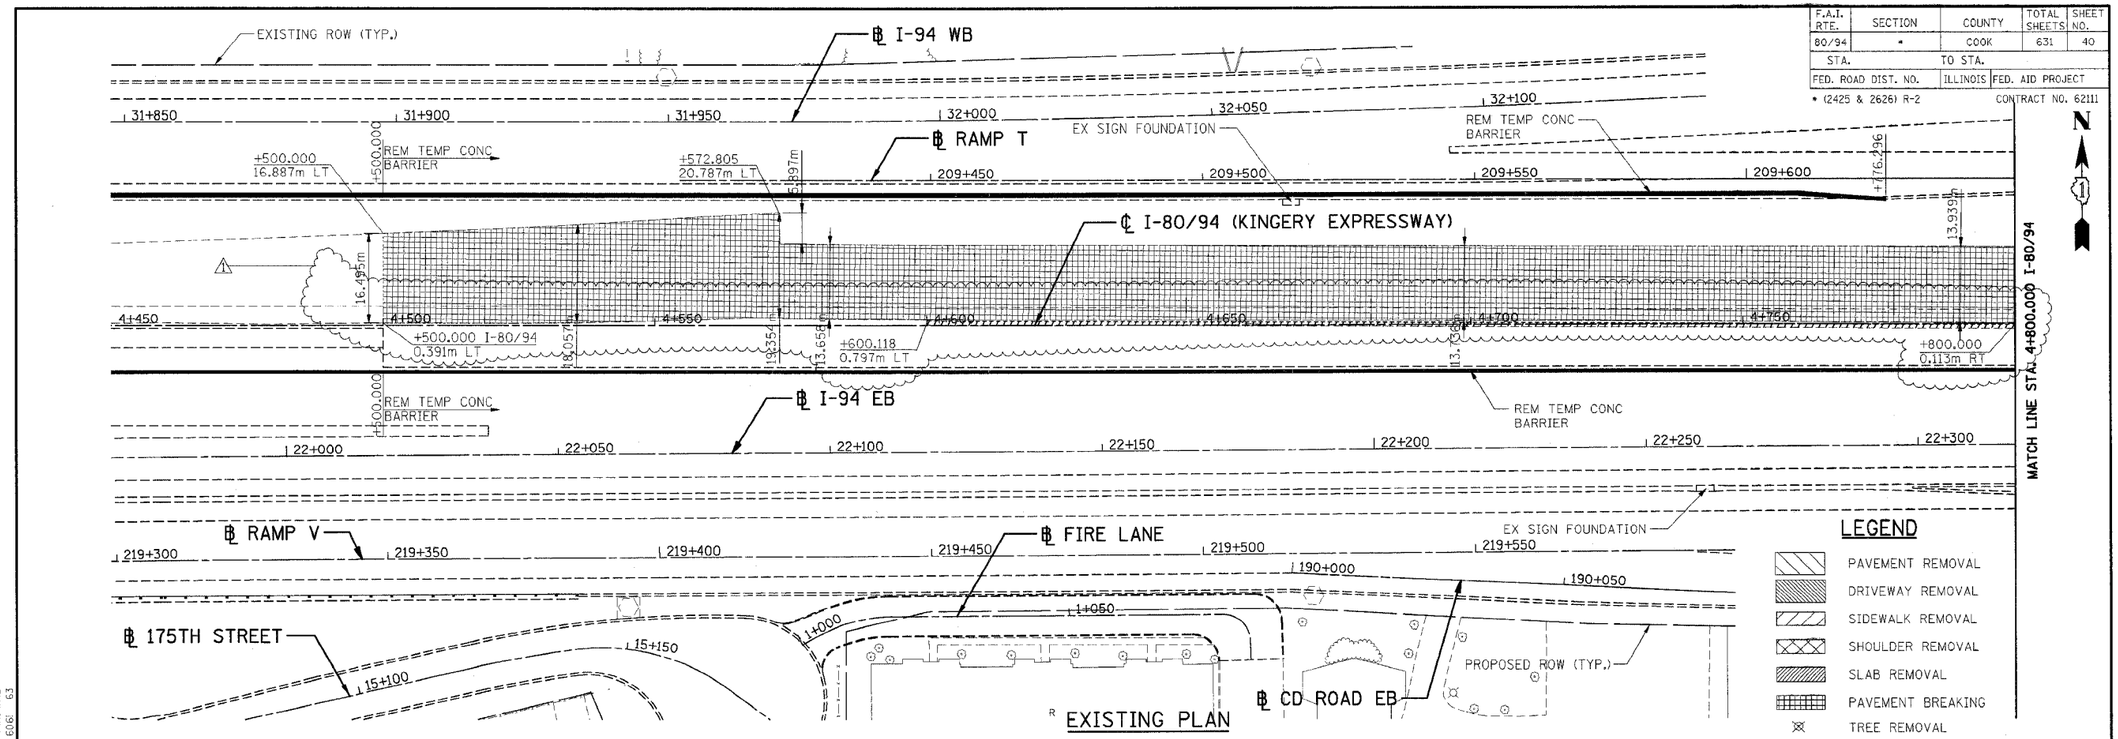

EXISTING PLAN

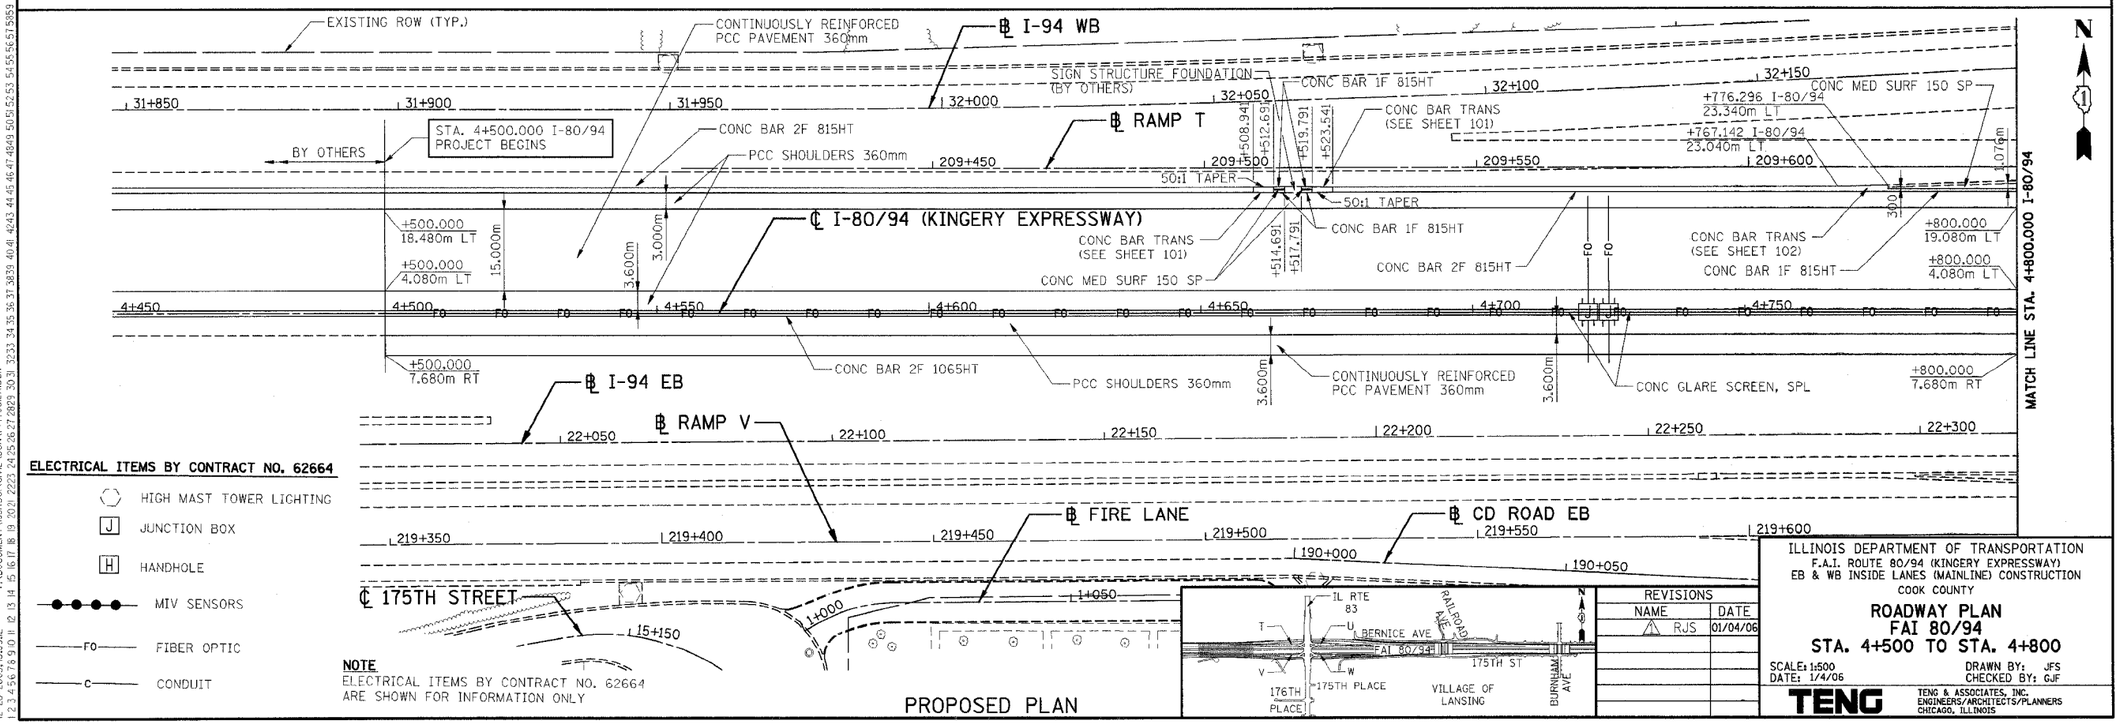

ELECTRICAL ITEMS BY CONTRACT NO. 62664

- HIGH MAST TOWER LIGHTING
- J JUNCTION BOX
- H HANDHOLE
- MIV SENSORS
- FO FIBER OPTIC
- C CONDUIT

NOTE
ELECTRICAL ITEMS BY CONTRACT NO. 62664 ARE SHOWN FOR INFORMATION ONLY

PROPOSED PLAN

REVISIONS	
NAME	DATE
1 RJS	01/04/06

ILLINOIS DEPARTMENT OF TRANSPORTATION
F.A.I. ROUTE 80/94 (KINGERY EXPRESSWAY)
EB & WB INSIDE LANES (MAINLINE) CONSTRUCTION
COOK COUNTY

ROADWAY PLAN
FAI 80/94
STA. 4+500 TO STA. 4+800

SCALE: 1:500 DRAWN BY: JFS
DATE: 1/4/06 CHECKED BY: GJF

TENG
TENG & ASSOCIATES, INC.
ENGINEERS/ARCHITECTS/PLANNERS
CHICAGO, ILLINOIS