F.A.I. RTE.	SECTION	COUNTY	TOTAL SHEETS	SHEET NO.
80/94	*	COOK	631	43
STA.		TO STA.		
FED. ROAD DIST. NO.		ILLINOIS	FED. AID PROJECT	

* (2425 & 2626) R-2 CONTRACT NO. 62111

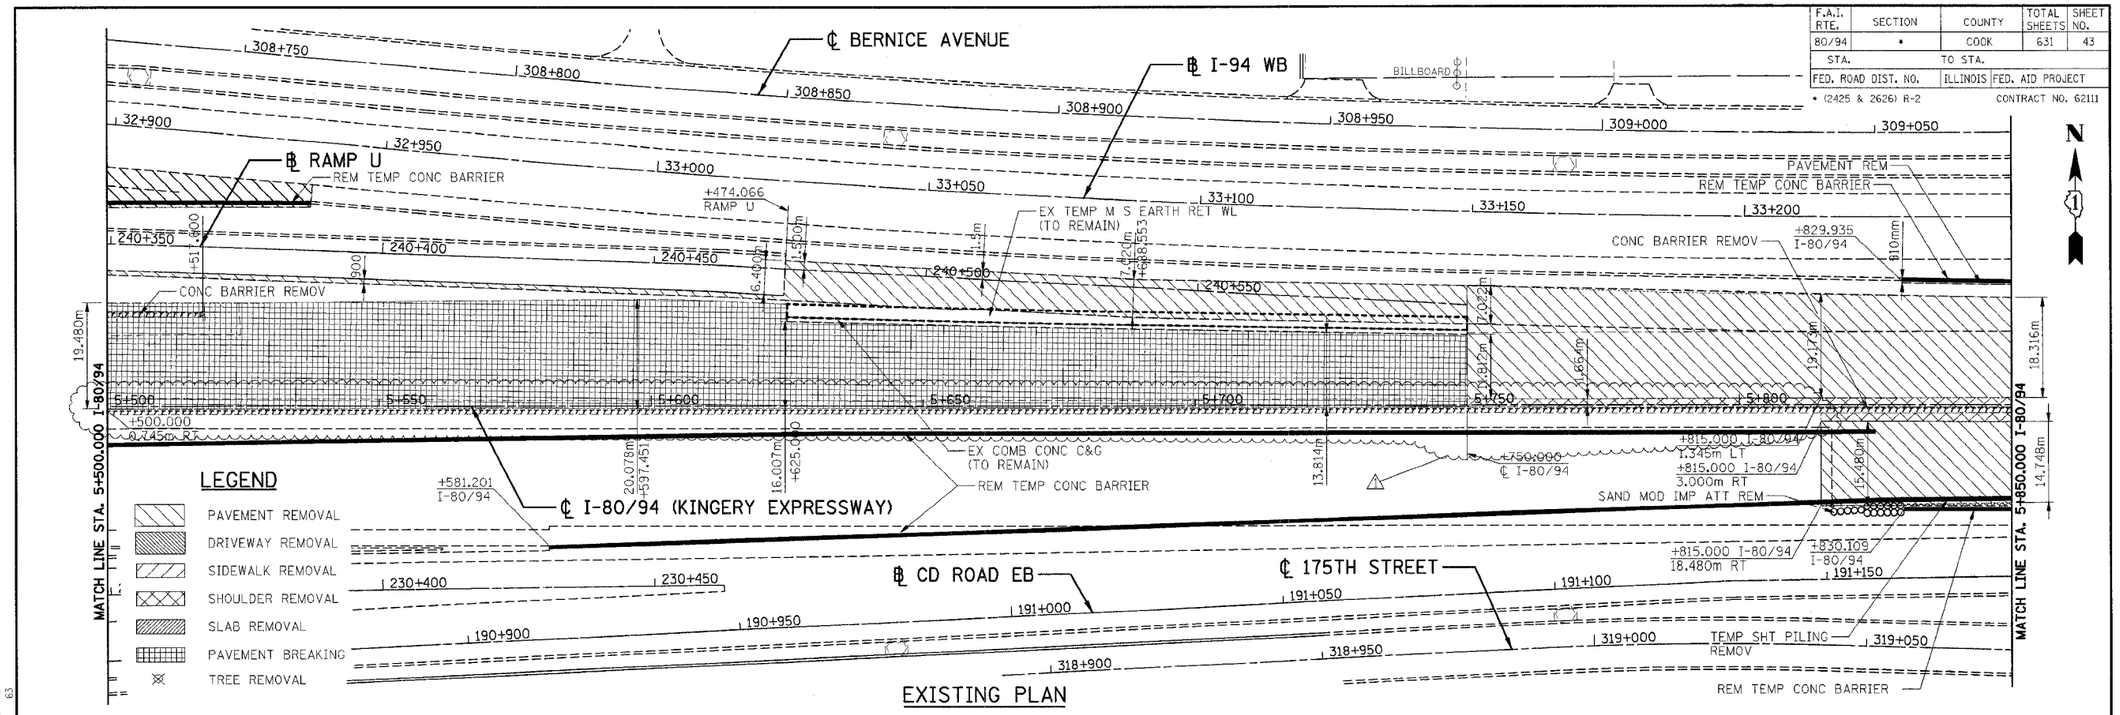

EXISTING PLAN

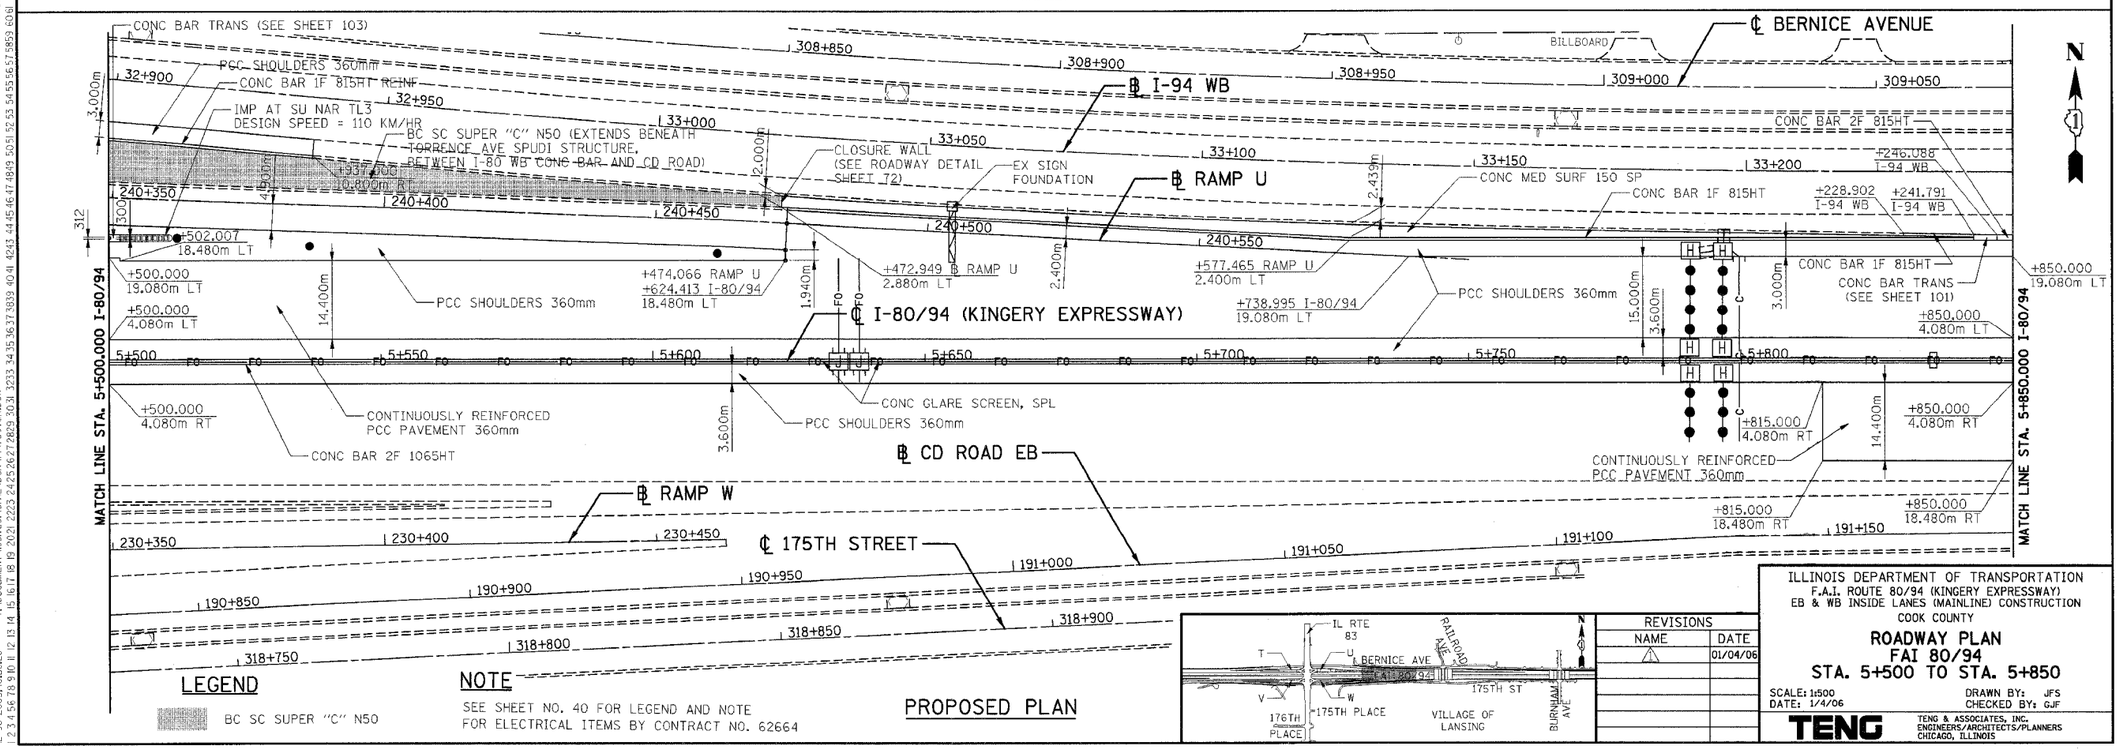

LEGEND

BC SC SUPER "C" N50

NOTE

SEE SHEET NO. 40 FOR LEGEND AND NOTE FOR ELECTRICAL ITEMS BY CONTRACT NO. 62664

PROPOSED PLAN

REVISIONS	
NAME	DATE
1	01/04/06

ILLINOIS DEPARTMENT OF TRANSPORTATION
F.A.I. ROUTE 80/94 (KINGERY EXPRESSWAY)
EB & WB INSIDE LANES (MAINLINE) CONSTRUCTION
COOK COUNTY

ROADWAY PLAN
FAI 80/94
STA. 5+500 TO STA. 5+850

SCALE: 1:500 DRAWN BY: JFS
DATE: 1/4/06 CHECKED BY: GJF

TENG
TENG & ASSOCIATES, INC.
ENGINEERS/ARCHITECTS/PLANNERS
CHICAGO, ILLINOIS

1 REVISED 01/04/2006, RJS

..\HRIT0022A.DGN, ..\HRIT0023A.DGN, ..\HRIT0022A.DGN, ..\HRIT0022A.DGN, ..\HRIT0032A.DGN, ..\PFIT0172A.DGN, ..\PRIT0012A.DGN, ..\PRIT0012A.DGN, ..\PB9990012A.DGN, ..\PB9990012A.DGN, ..\VBIT0022A.DGN
(2-10-2005, 10:56:28 T:\DOCUMENT\93750\CIVIL\DGN\PFIT00174.DGN VARSHNKZ
1 2 