F.A.I. RTE.	SECTION	COUNTY	TOTAL SHEETS	SHEET NO.
80/94	*	COOK	631	187
STA.		TO STA.		
FED. ROAD DIST. NO.		ILLINOIS	FED. AID PROJECT	

* (2425 & 2626) R-2 CONTRACT NO. 62111

N

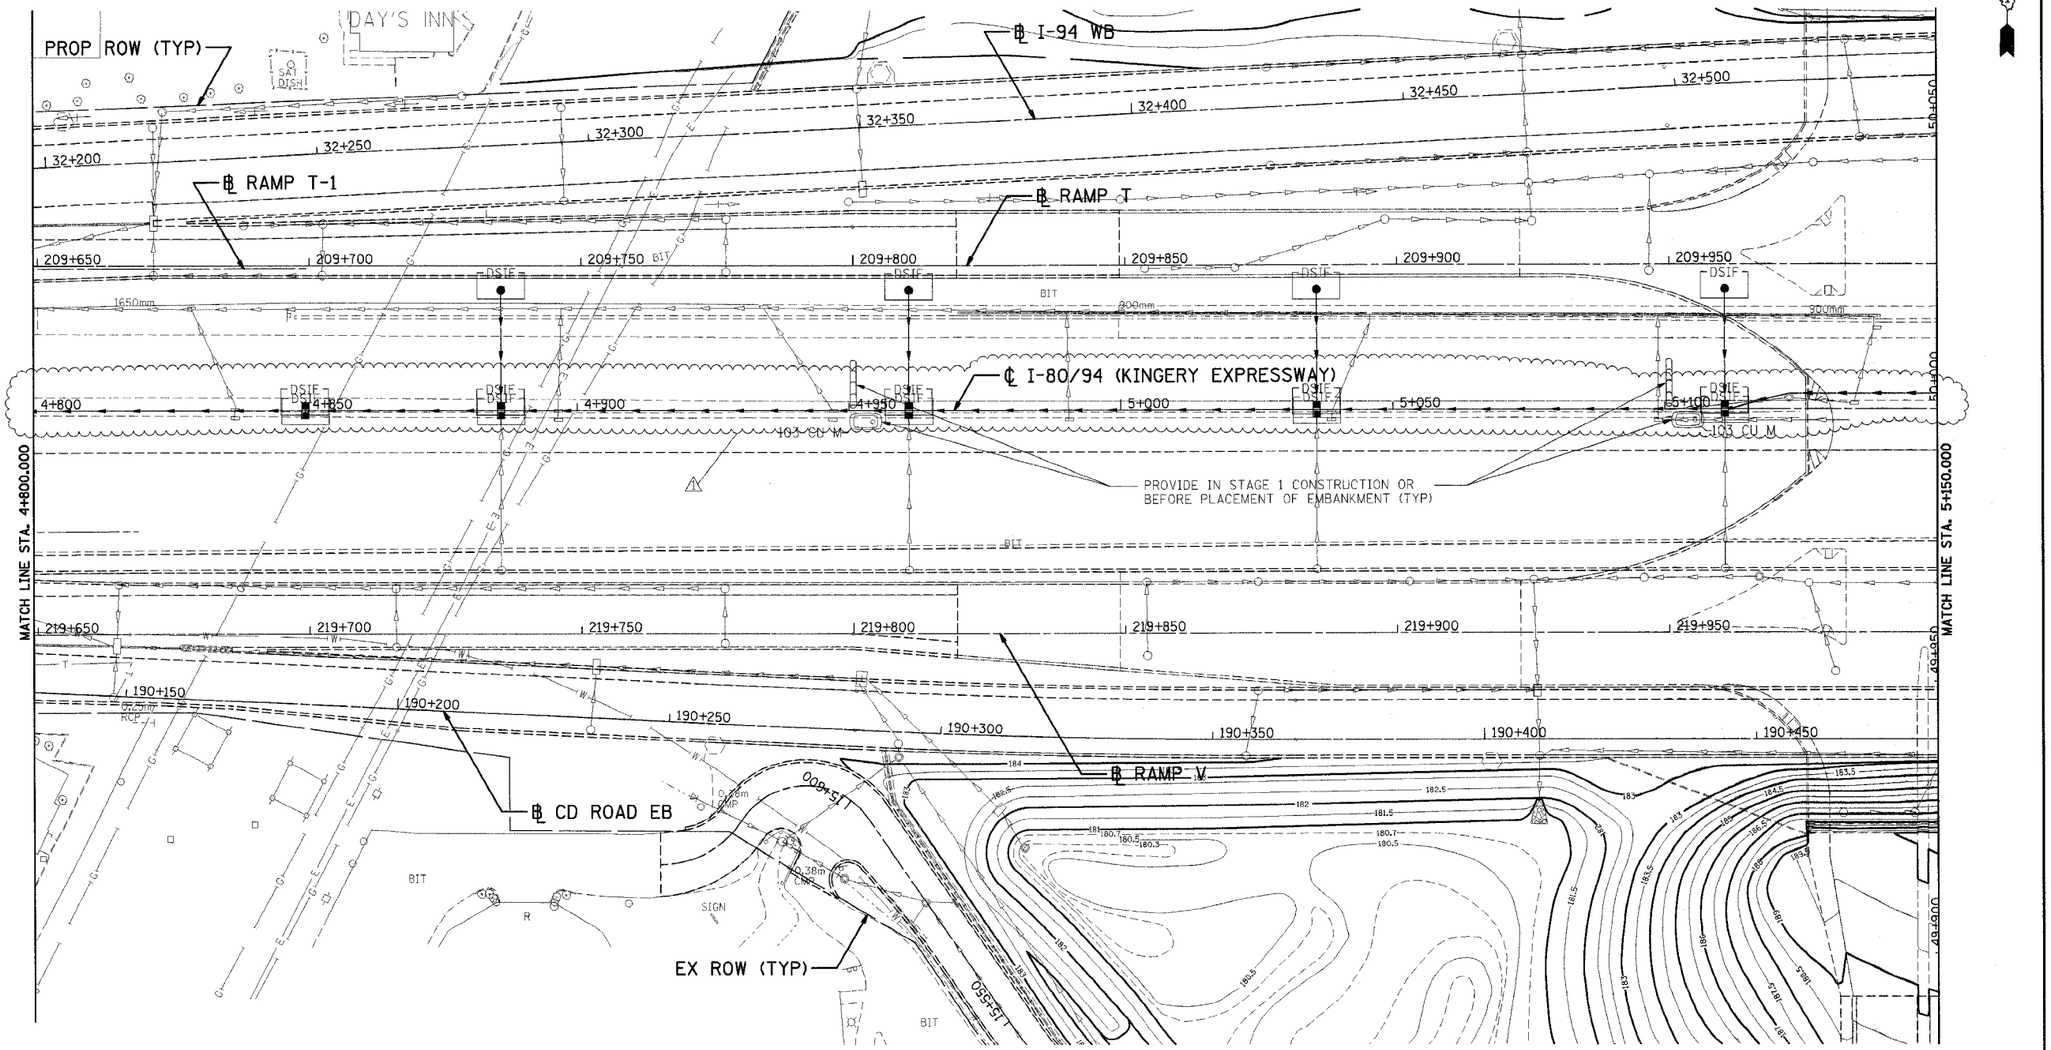

LEGEND

- WIRE FACED MSE WALL
- SHEET PILING
- STORMWATER DISCHARGE OUTLET

NOTE
1. FOR PERMANENT STRUCTURE AND PIPE INFORMATION, SEE SHEETS 210 TO 211
2. MOT SHOWN ON PLAN IS PHASE III, STAGE I
3. PROVIDE DRAINAGE STRUCTURE INLET FILTER CLEANING FOR DRAINAGE STRUCTURES ALONG CENTER LINE OF I-80 AS DIRECTED BY THE ENGINEER

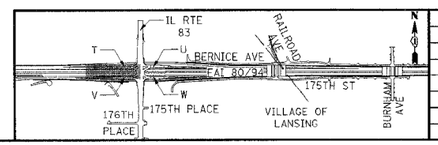

REVISIONS	
NAME	DATE
⚠ RJS	01/04/06

ILLINOIS DEPARTMENT OF TRANSPORTATION
F.A.I. ROUTE 80/94 (KINGERY EXPRESSWAY)
EB & WB INSIDE LANES (MAINLINE) CONSTRUCTION
COOK COUNTY

EROSION AND SEDIMENT CONTROL
FAI 80/94
STA. 4+800 TO STA. 5+150

SCALE: 1:500
DATE: 1/4/06

DRAWN BY: SN
CHECKED BY: MD

TENG & ASSOCIATES, INC.
ENGINEERS/ARCHITECTS/PLANNERS
CHICAGO, ILLINOIS

..\VRIT0022A.DGN, ..\ERIT5062A.DGN, ..\VRIT0012A.DGN, ..\VRIT0012A.DGN, ..\VRIT0022A.DGN, ..\VRIT0012A.DGN, ..\VRIT0582A.DGN, ..\VRIT0582A.DGN, ..\VRIT7012A.DGN, ..\TRIT7012A.DGN, ..\ERIT7005A.DGN, ..\ERIT7005A.DGN, ..\VRIT7003A.DGN, ..\VRIT7003A.DGN, ..\VRIT7003A.DGN, ..\VRIT0022A.DGN, ..\VRIT0022A.DGN, ..\VRIT0022