F.A.I. RTE.	SECTION	COUNTY	TOTAL SHEETS	SHEET NO.
80/94	*	COOK	631	200
STA.		TO STA.		
FED. ROAD DIST. NO.		ILLINOIS	FED. AID PROJECT	
* (2425 & 2626) R-2			CONTRACT NO. 62111	

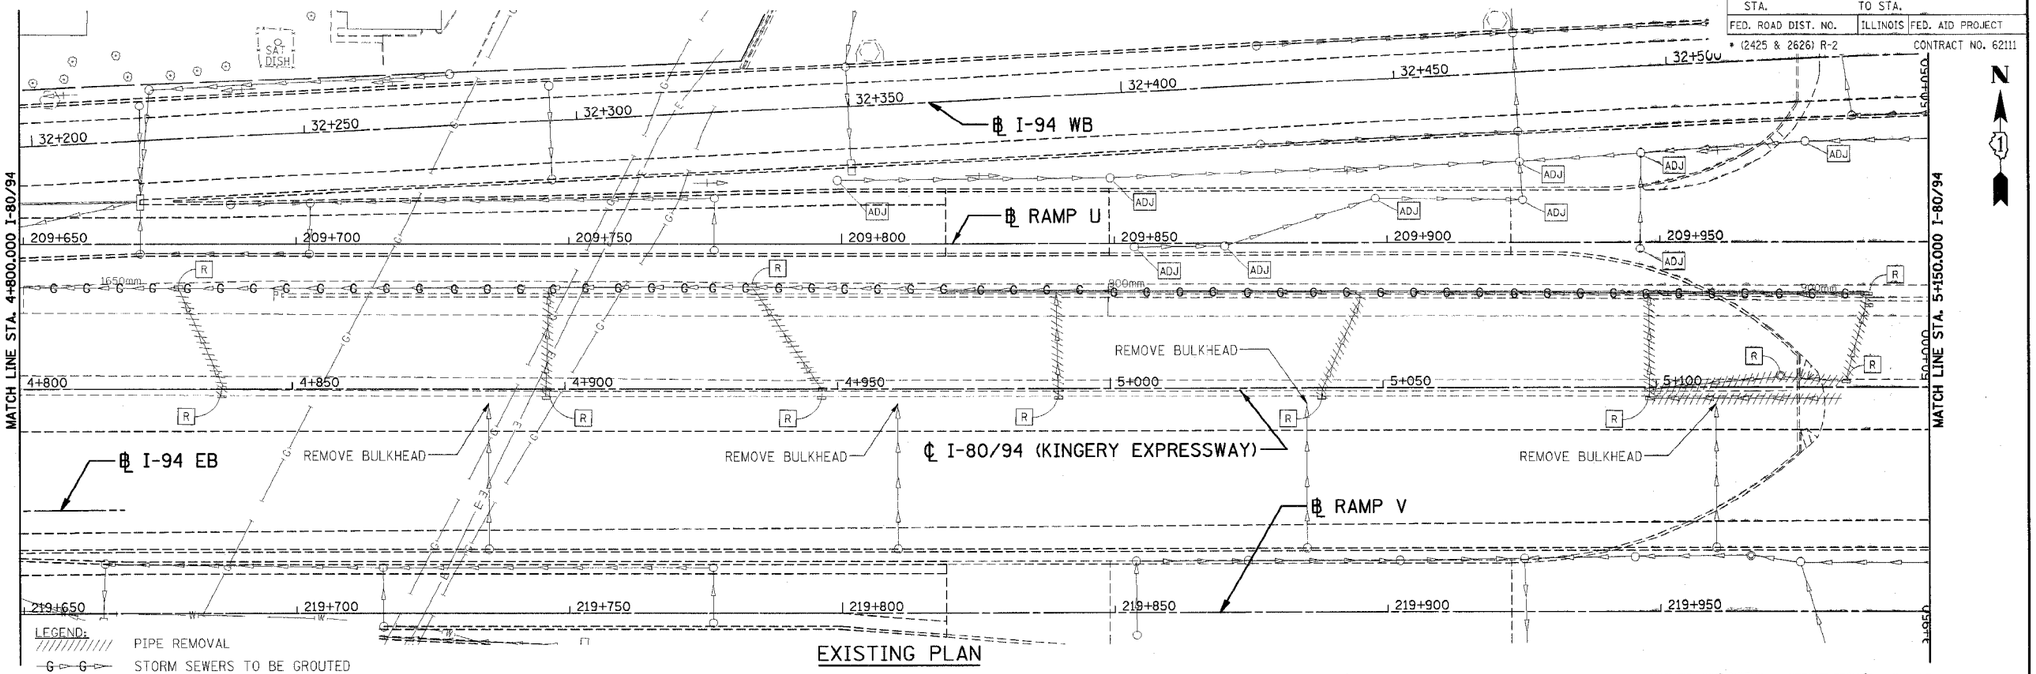

EXISTING PLAN

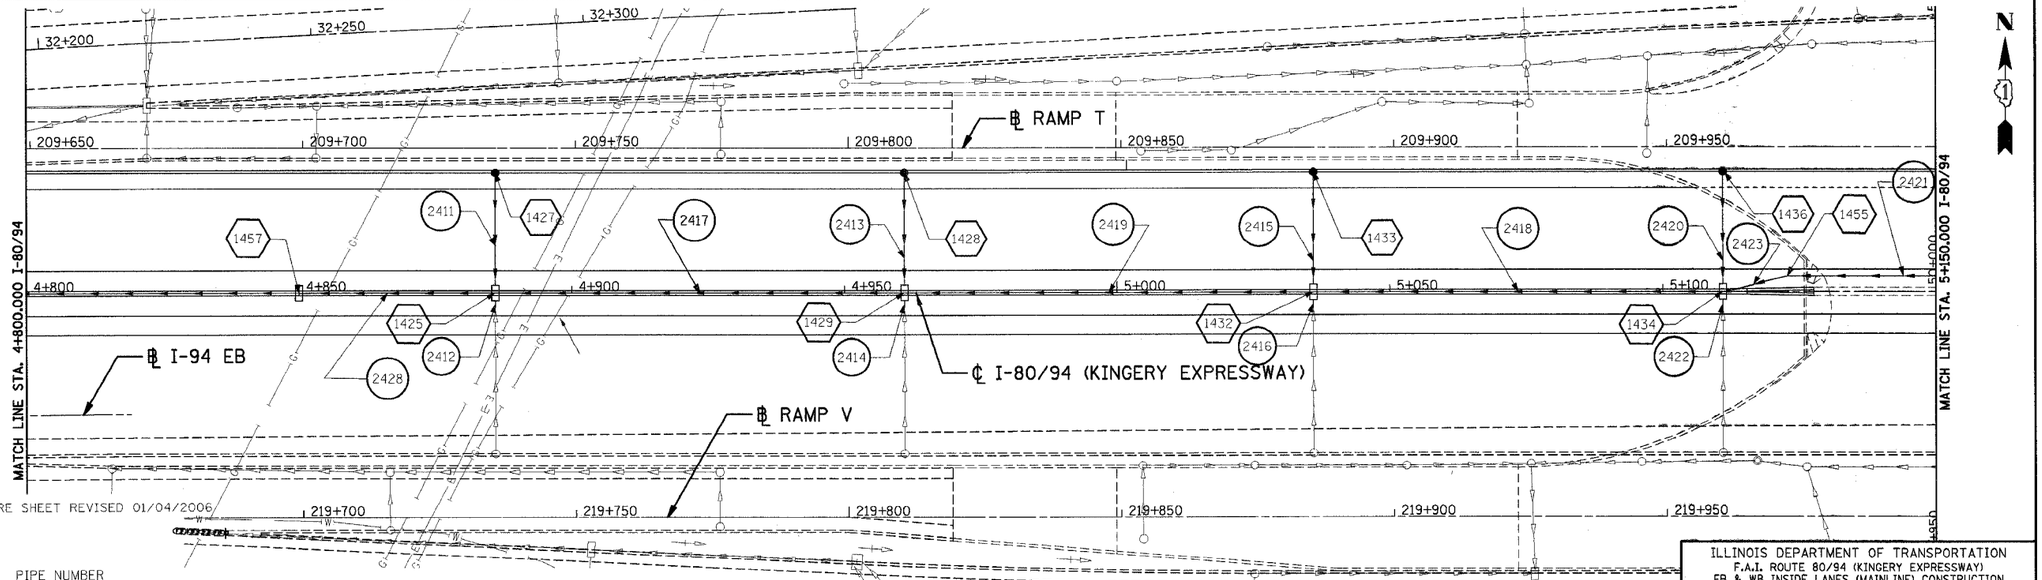

⚠ ENTIRE SHEET REVISED 01/04/2006

LEGEND:

- (1000) PIPE NUMBER
- (1030) STRUCTURE NUMBER
- LIGHT MAST FOUNDATION BY OTHERS
- PROPOSED DRAINAGE STRUCTURE

NOTES:
1. FOR STRUCTURE AND PIPE INFORMATION SEE DRAINAGE SCHEDULE SHEETS 210 TO 211
2. FOR TEMPORARY DRAINAGE STRUCTURES AND PIPES SEE EROSION AND SEDIMENT CONTROL SHEETS
3. FOR PIPE UNDERDRAIN INFORMATION SEE SCHEDULE OF QUANTITIES SHEETS. FOR DETAILS SEE SHEET 223

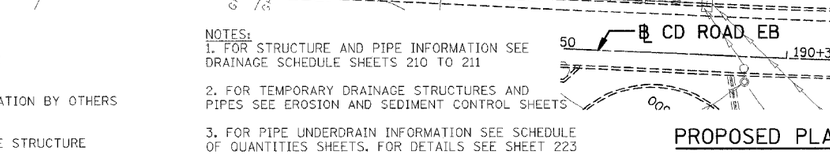

PROPOSED PLAN

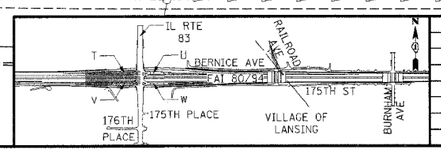

REVISIONS		
NAME	DATE	
⚠ RJS	01/04/06	

ILLINOIS DEPARTMENT OF TRANSPORTATION
F.A.I. ROUTE 80/94 (KINGERY EXPRESSWAY)
EB & WB INSIDE LANES (MAINLINE) CONSTRUCTION
COOK COUNTY

DRAINAGE AND UTILITY PLAN
FAI 80/94
STA. 4+800 TO STA. 5+150

SCALE: 1:500
DATE: 1/4/06
DRAWN BY: SN
CHECKED BY: MD

TENG
TENG & ASSOCIATES, INC.
ENGINEERS/ARCHITECTS/PLANNERS
CHICAGO, ILLINOIS

..\DRT0022A.DGN, ..\DRT0026A.DGN, ..\DRT0022A.DGN, ..\DRT0022A.DGN, ..\DRT0032A.DGN, ..\DRT0032A.DGN, ..\DRT0032A.DGN, ..\DRT0002A.DGN, ..\DRT0026A.DGN, ..\DRT0022A.DGN, ..\PB990024.DGN, ..\PB990023.DGN, ..\DRT0012A.DGN, ..\AB990024.DGN, ..\DRT0016A.DGN, ..\DRT0002A.DGN, ..\DRT0022A.DGN, ..\
12-29-2005, 16:00:35 T:\DOCUMENTS\PROJECTS\CIVIL\DGN\DU170032A.DGN VARSHNEY
1 2 3 4 5 6 7 8 9 10 11 12 13 14 15 16 17 18 19 20 21 222324 25 26 27 28 29 30 31 32 33 34 35 36 37 38 39 40 41 42 43 44 45 46 47 48 49 50 51 52 53 54 55 56 57 58 59 60 61 62 63