F.A.I. RTE.	SECTION	COUNTY	TOTAL SHEETS	SHEET NO.
80/94	*	COOK	631	201
STA.		TO STA.		
FED. ROAD DIST. NO.		ILLINOIS	FED. AID PROJECT	

* (2425 & 2626) R-2 CONTRACT NO. 62111

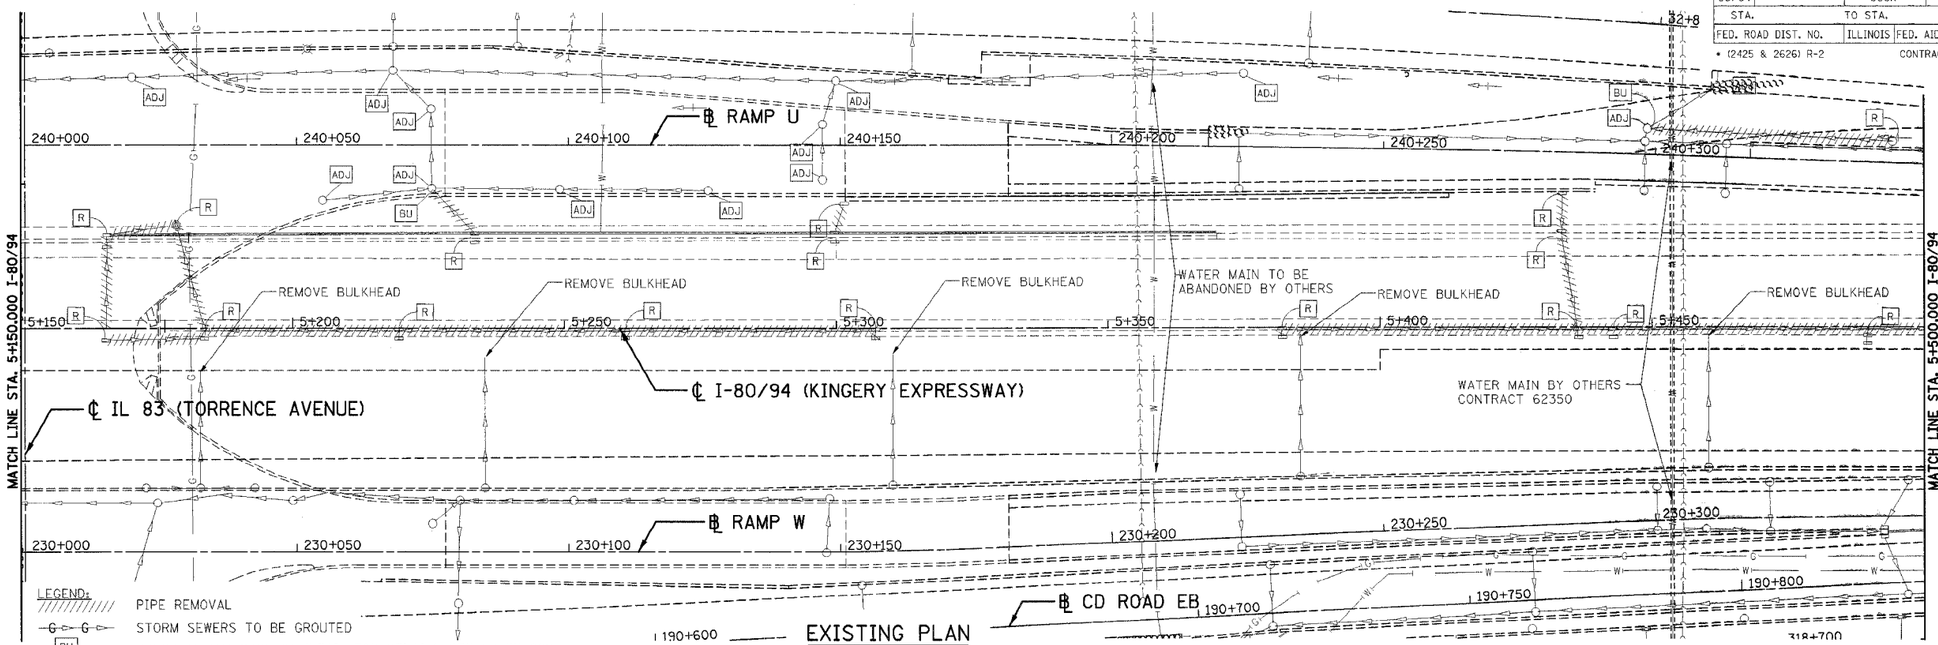

LEGEND:

PIPE REMOVAL

STORM SEWERS TO BE GROUTED

BU CONCRETE MASONRY BULKHEAD. FOR DETAILS SEE SHEET 222

EXISTING PLAN

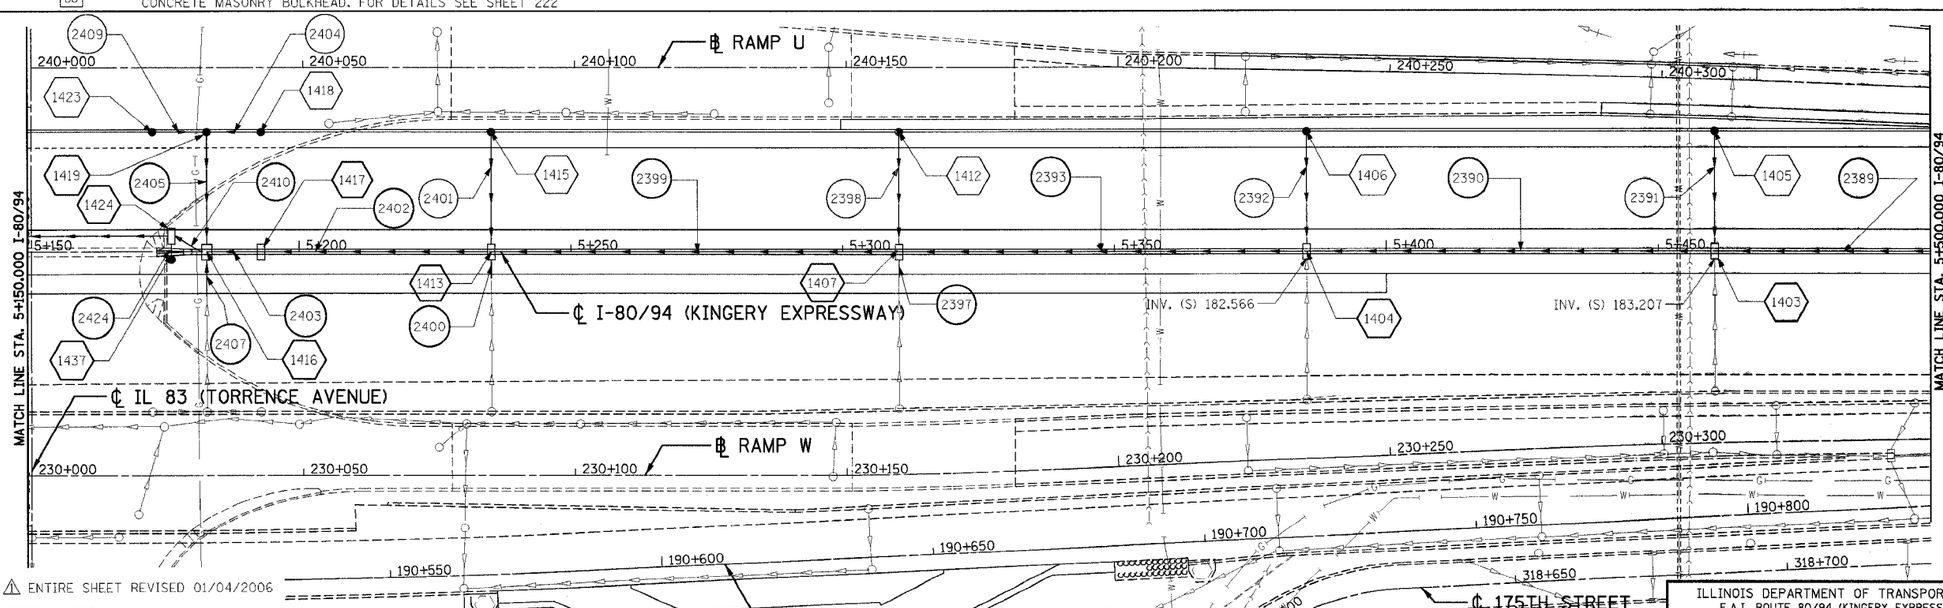

LEGEND:

⚠ ENTIRE SHEET REVISED 01/04/2006

(1000) PIPE NUMBER

(1030) STRUCTURE NUMBER

LIGHT MAST FOUNDATION BY OTHERS

PROPOSED DRAINAGE STRUCTURE

NOTES:

1. FOR STRUCTURE AND PIPE INFORMATION SEE DRAINAGE SCHEDULE SHEETS 210 TO 211

2. FOR TEMPORARY DRAINAGE STRUCTURES AND PIPES SEE EROSION AND SEDIMENT CONTROL SHEETS

3. FOR PIPE UNDERDRAIN INFORMATION SEE SCHEDULE OF QUANTITIES SHEETS. FOR DETAILS SEE SHEET 223

PROPOSED PLAN

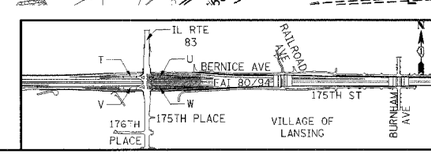

REVISIONS	
NAME	DATE
⚠ RJS	01/04/06

ILLINOIS DEPARTMENT OF TRANSPORTATION
F.A.I. ROUTE 80/94 (KINGERY EXPRESSWAY)
EB & WB INSIDE LANES (MAINLINE) CONSTRUCTION
COOK COUNTY

DRAINAGE AND UTILITY PLAN
FAI 80/94
STA. 5+150 TO STA. 5+500

SCALE: 1:500 DRAWN BY: JFS
DATE: 1/4/06 CHECKED BY: RUM

TENG & ASSOCIATES, INC.
ENGINEERS/ARCHITECTS/PLANNERS
CHICAGO, ILLINOIS

..\RRIT0022A.DGN, ..\RRIT0022A.DGN, ..\RRIT0022A.DGN, ..\RRIT0032A.DGN, ..\RRIT0032A.DGN, ..\RRIT0032A.DGN, ..\RRIT0032A.DGN, ..\RRIT0032A.DGN, ..\RRIT0032A.DGN, ..\RRIT0062A.DGN, ..\RRIT0062A.DGN, ..\RRIT0062A.DGN, ..\RRIT0062A.DGN, ..\B99900A2.DGN, ..\B99900A2.DGN, ..\B99900A2